© 2012 The Interior Design Studio

Notes:


1. If this drawing has been received electronically it is the recipients responsibility to print the document to the correct scale.

2. All dimensions are in millimetres unless stated otherwise. It is recommended that information is not scaled off this drawing.


3. This drawing should be read in conjunction with all other relevant drawings and specifications.

4. Copyright reserved to the Architects. This drawing may not be used or reproduced without their written consent. All dimensions to be checked on site, with all anomalies brought to the Architects attention, IF IN DOUBT, ASK!

Revision	Amendments	By	Date

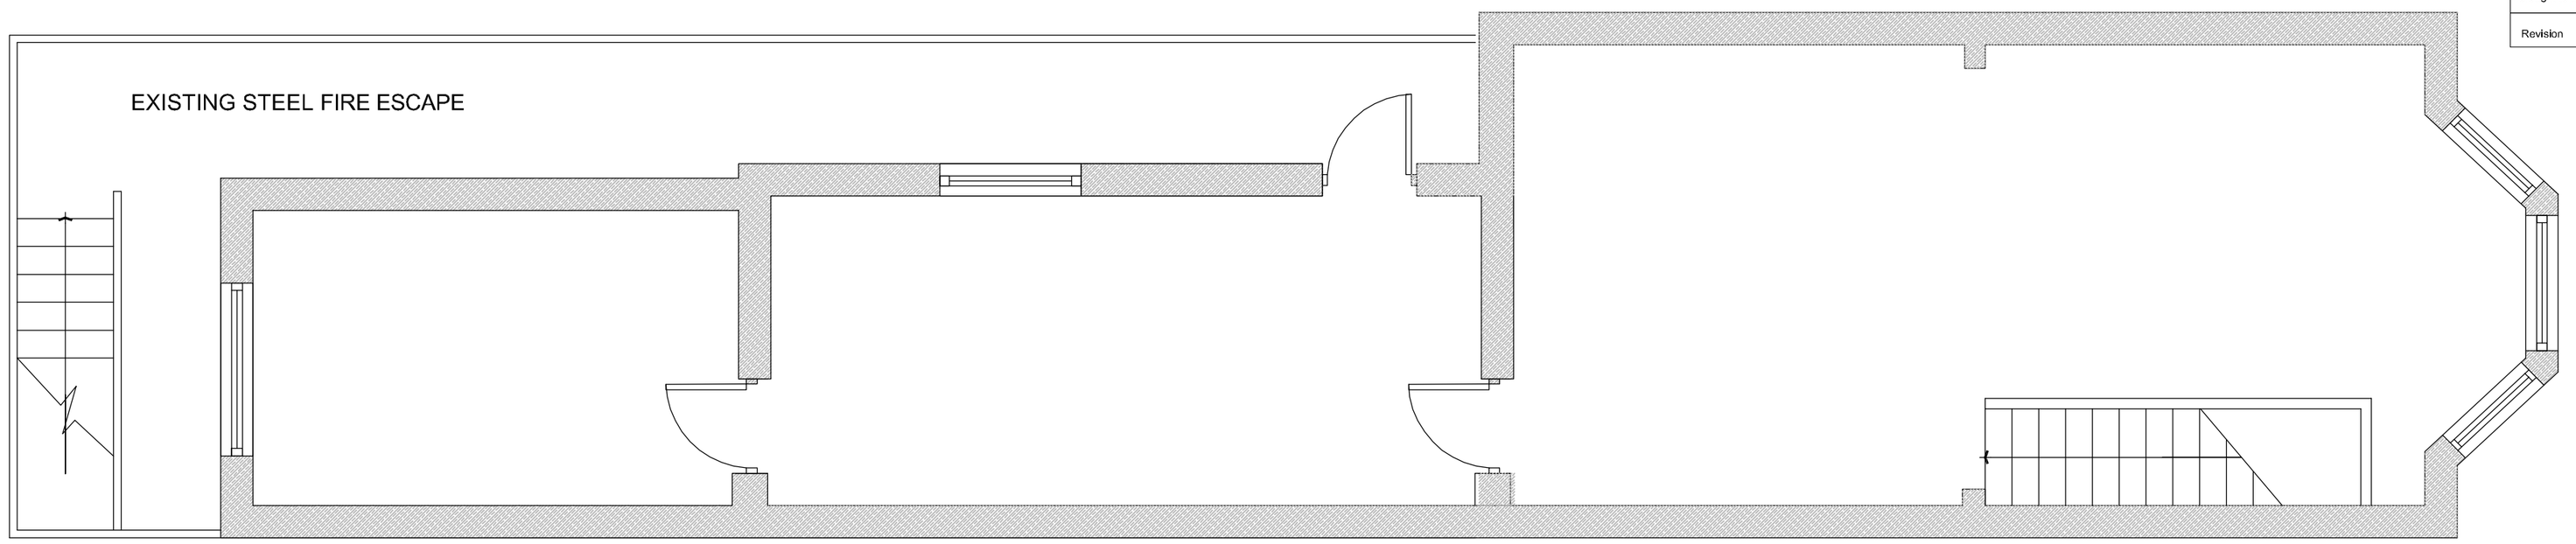

EXISTING PLAN LAYOUT 1ST FLOOR

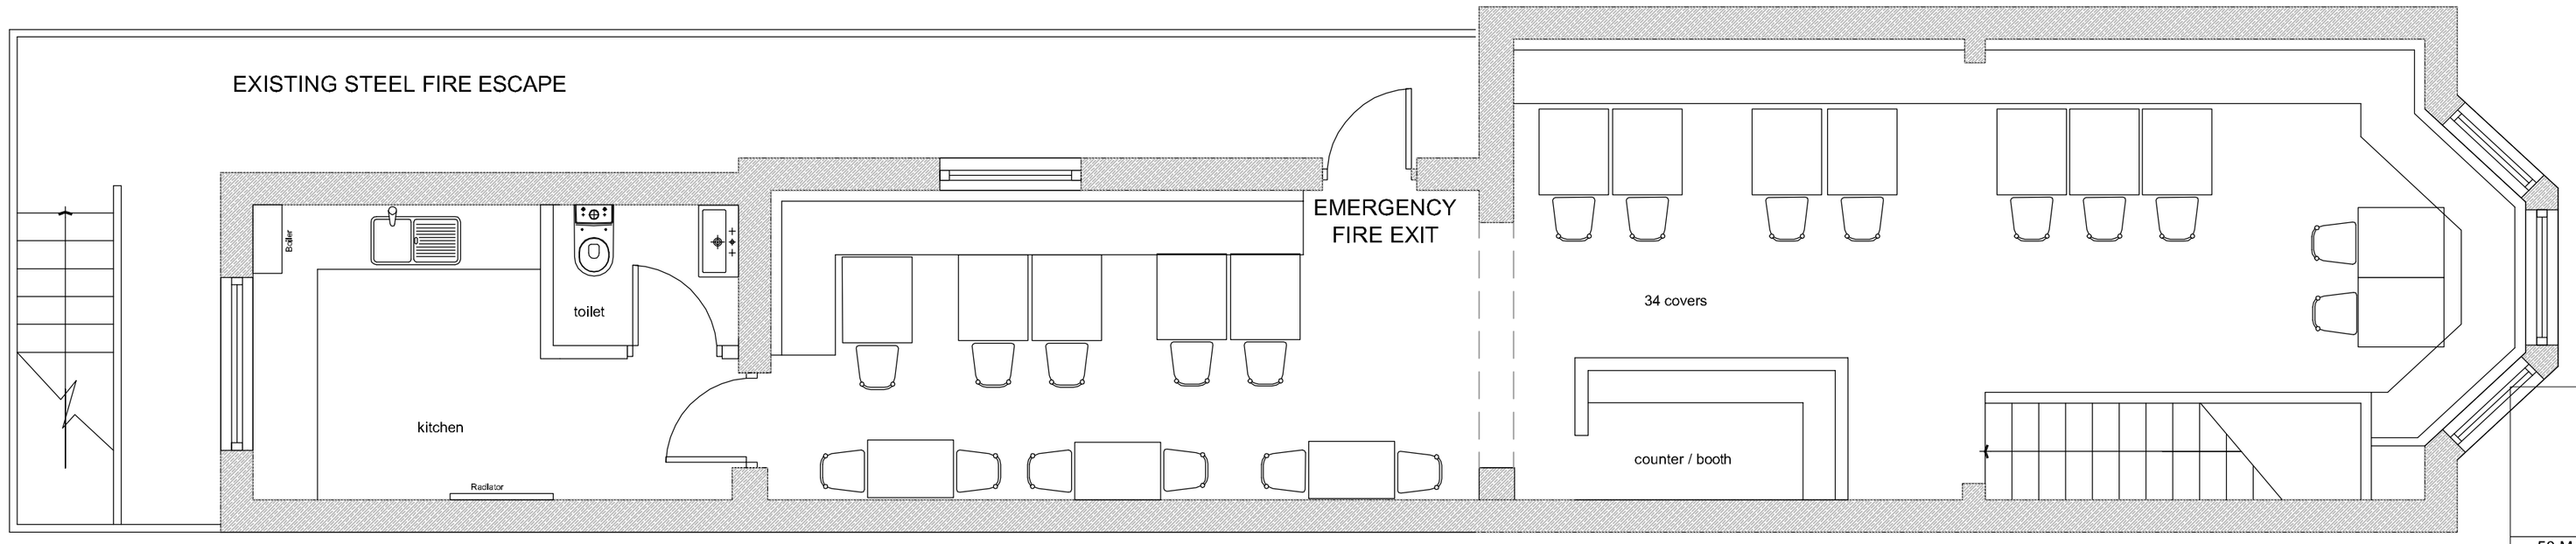

PROPOSED PLAN LAYOUT 1ST FLOOR

1m SCALE 1:50

the INTERIOR DESIGN STUDIO

50 Mosley Common Rd, Mosley Common,Manchester,
M29 8PR
Tel: 07890 092087
E-mail: info@i-dstudio.co.uk
www.i-dstudio.co.uk

Project:
Change of use
1st Floor cafe bar
179a Wilmslow Rd
Rusholme
M14 5AP

Drawing Title:
Existing 1st Floor Plan
& Proposed 1st floor plan

Drawing Status:	Date Created:	Drawing Scales @ A2:
PLANNING	August 2013	1:50

Drawing Number:	Revision:	Drawn by:	Checked by:	Approved:
WCS/AP01	-	LW-E	???	☐