Existing drainage to be checked before construction commences and Architect informed of discrepancies from plans.

Contractors must check all dimensions on site and discrepancies to be reported immediately to the Architect before proceeding.

Dashed line indicates demolition.

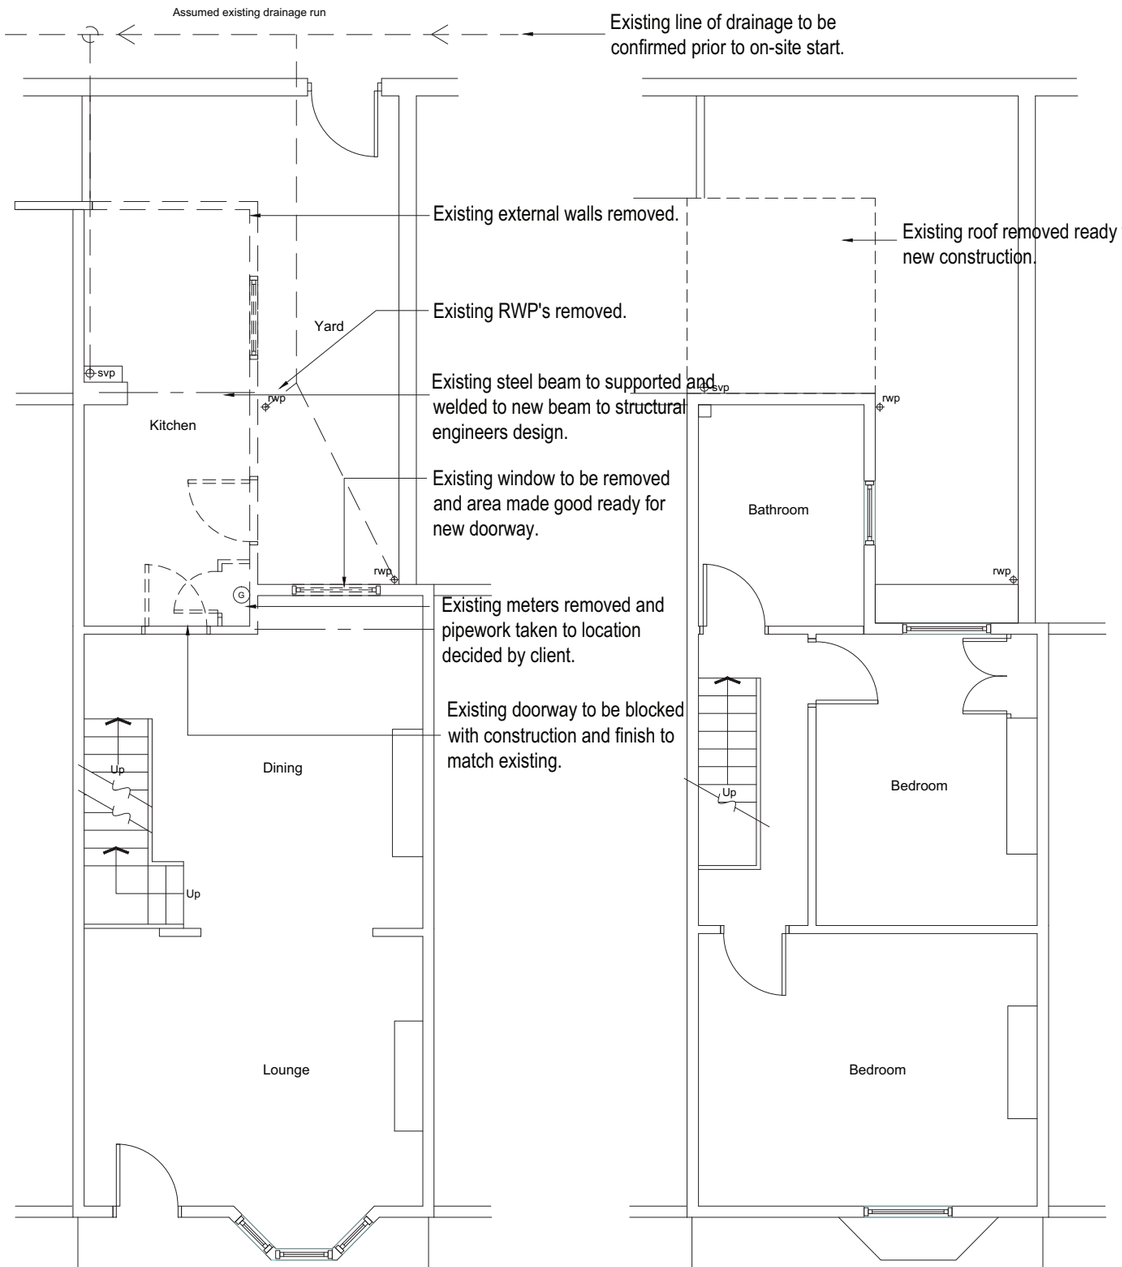

Existing Ground Floor Plan

Existing First Floor Plan

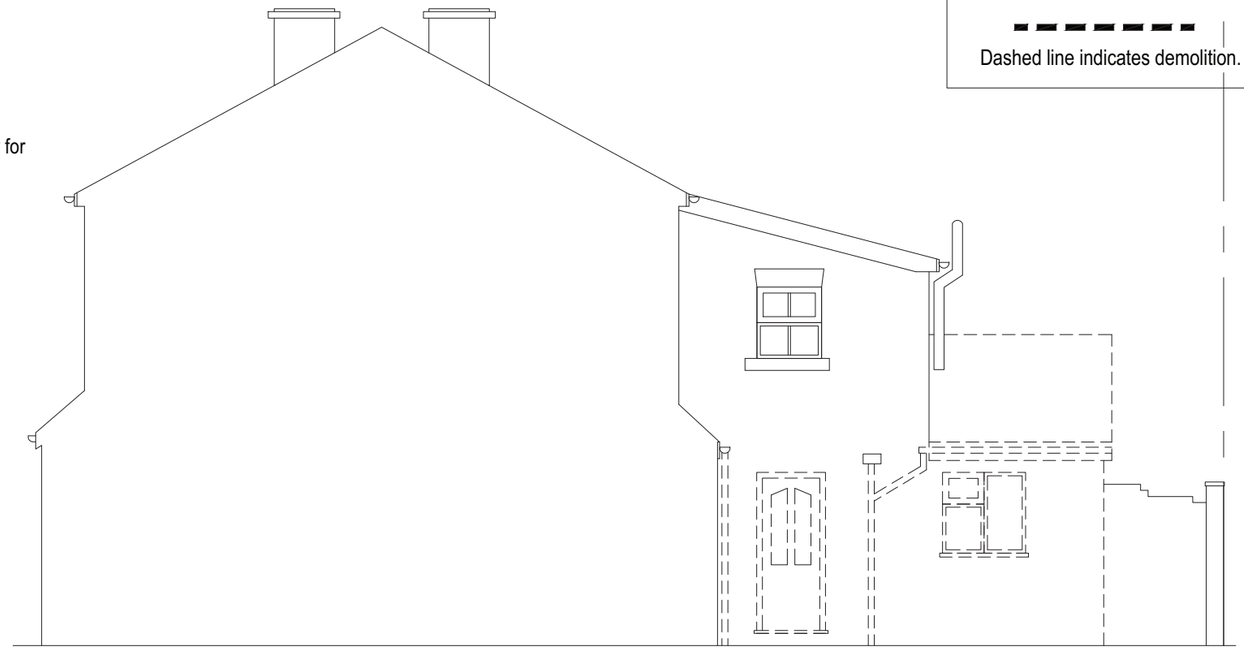

Existing Side Elevation

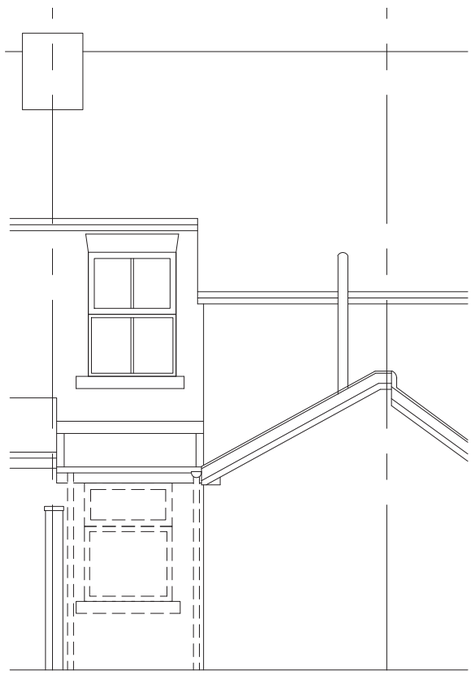

Existing Rear Elevation

blu room architecture

Project:	14 Lidgate Grove Didsbury Manchester
Drawing:	Existing Plans & Elevations
Project Ref: 13-24	Drawing No: 01
Scale: 1 : 75	
Drawn: I G	Revision: /
Date: June 2013	

t : 07760 364 894 - e : info@bluroomarchitecture.co.uk - w : www.bluroomarchitecture.co.uk - a : 2 Victoria Court Didsbury M20 1FR

THIS DRAWING IS COPYRIGHT: CONTRACTORS MUST CHECK ALL DIMENSIONS ON SITE, ONLY FIGURED DIMENSIONS ARE TO BE WORKED FROM. DISCREPANCIES MUST BE REPORTED IMMEDIATELY TO THE ARCHITECTS BEFORE PROCEEDING.

Existing drainage to be checked before construction commences and Architect informed of discrepancies from plans.

Contractors must check all dimensions on site and discrepancies to be reported immediately to the Architect before proceeding.

Dashed line indicates steel beam.

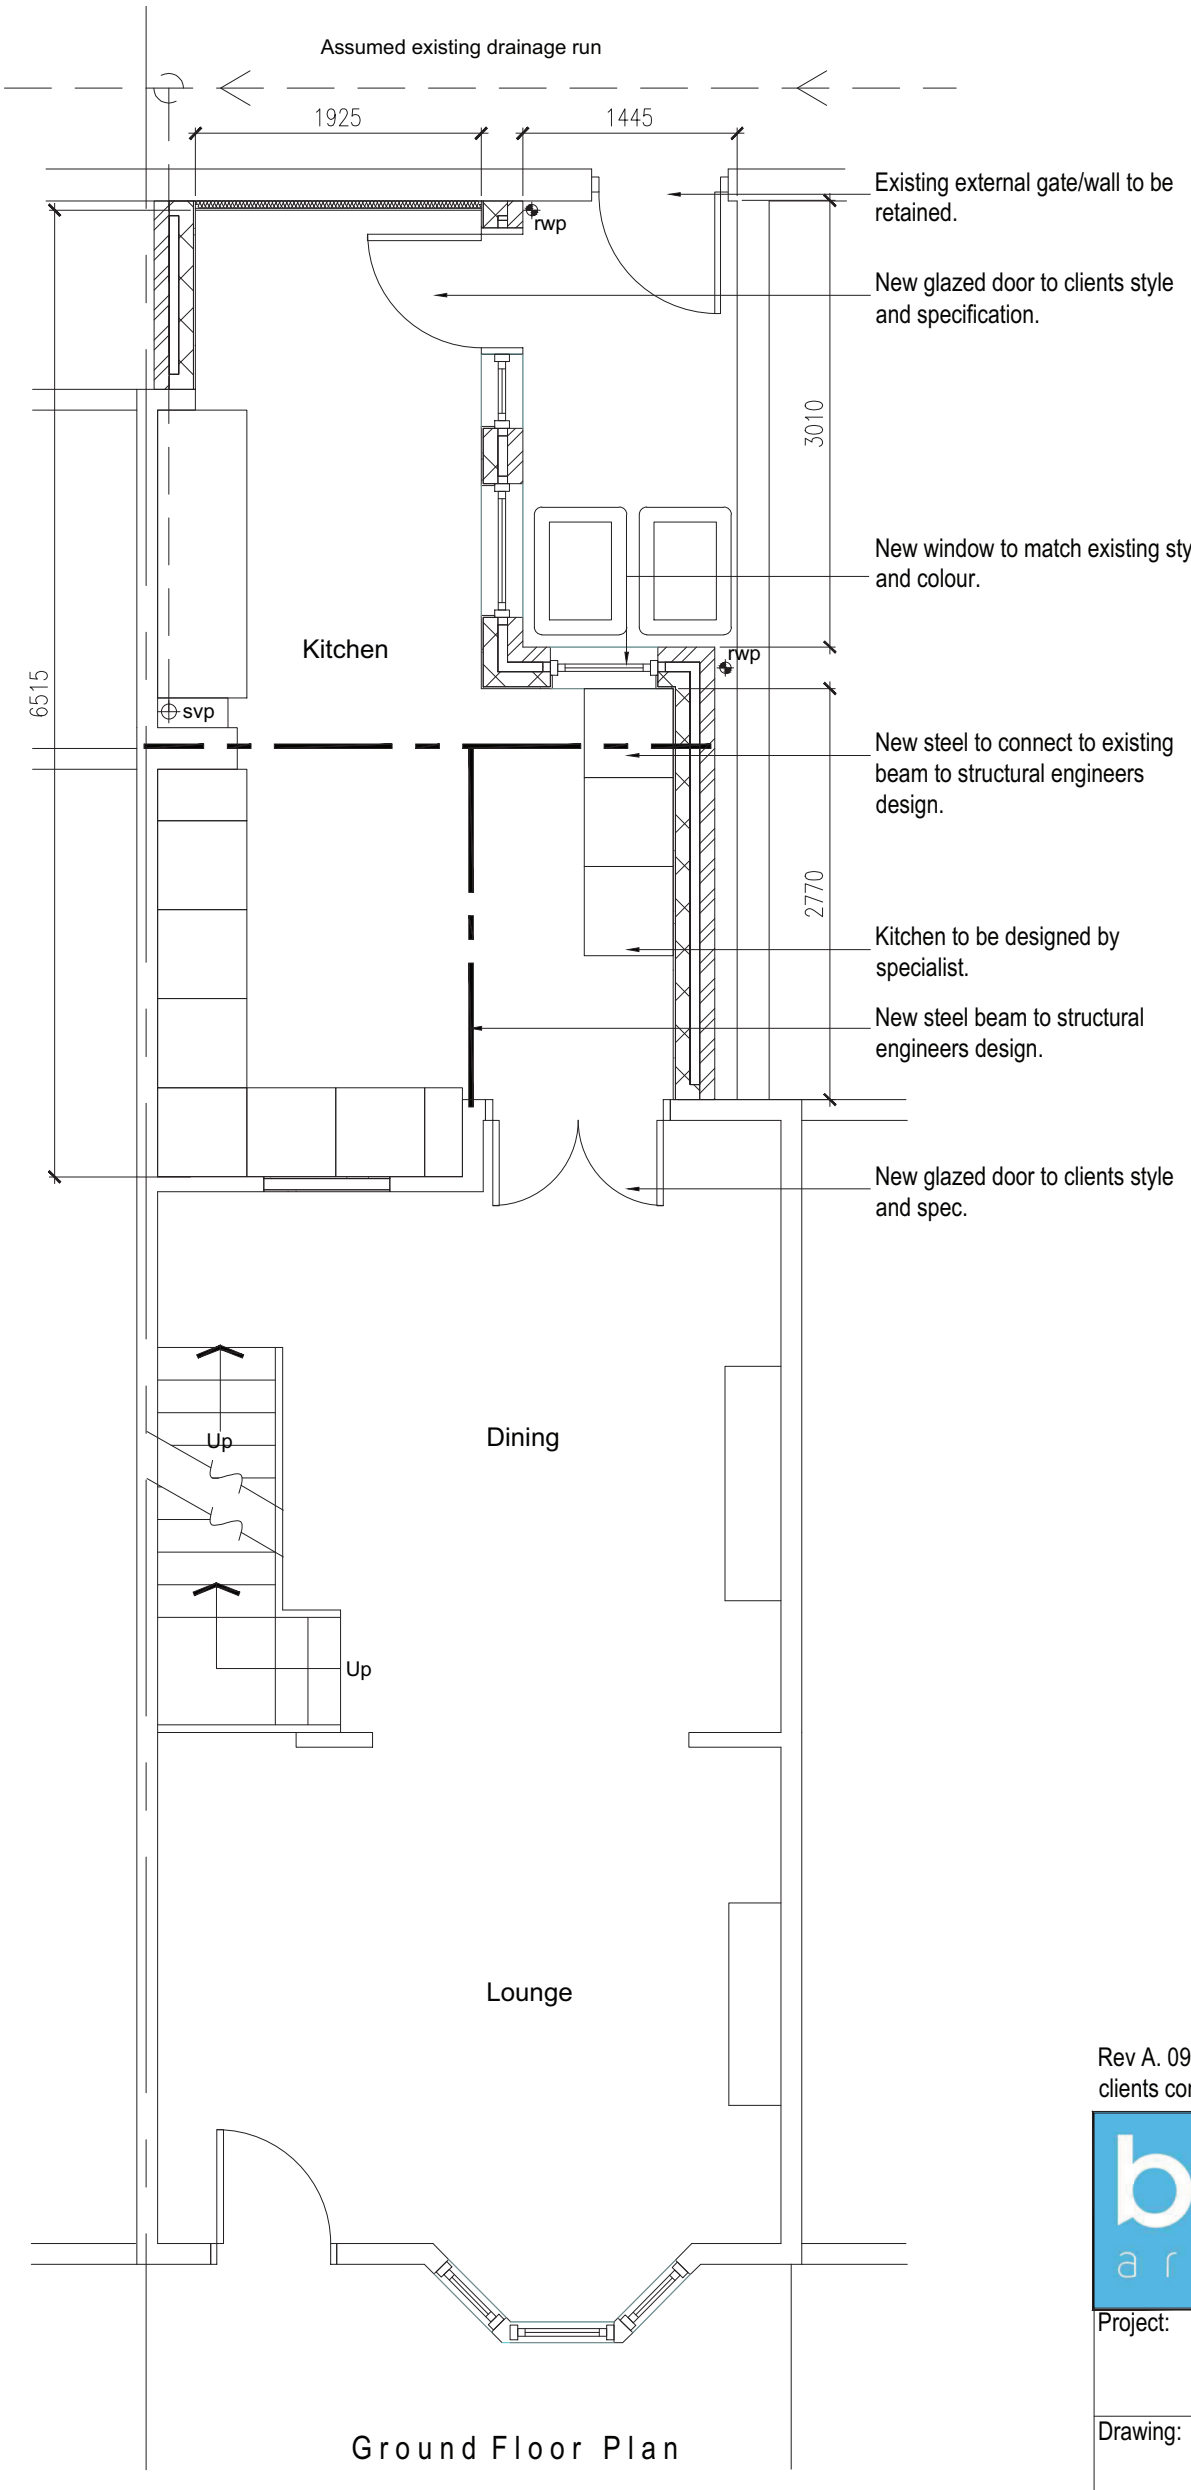

Ground Floor Plan

Rev A. 09.09.13 - Amended to planners / clients comments.

t : 07760 364 894 - e : info@bluroomarchitecture.co.uk - w : www.bluroomarchitecture.co.uk

blu room architecture

Project:	14 Lidgate Grove Didsbury Manchester
Drawing:	Ground Floor Plan
Project Ref: 13-24	Drawing No: 02
Scale: 1 : 50	
Drawn: I G	Revision: A
Date: June 2013	

THIS DRAWING IS COPYRIGHT: CONTRACTORS MUST CHECK ALL DIMENSIONS ON SITE, ONLY FIGURED DIMENSIONS ARE TO BE WORKED FROM. DISCREPANCIES MUST BE REPORTED IMMEDIATELY TO THE ARCHITECTS BEFORE PROCEEDING.

Existing drainage to be checked before construction commences and Architect informed of discrepancies from plans.

Contractors must check all dimensions on site and discrepancies to be reported immediately to the Architect before proceeding.

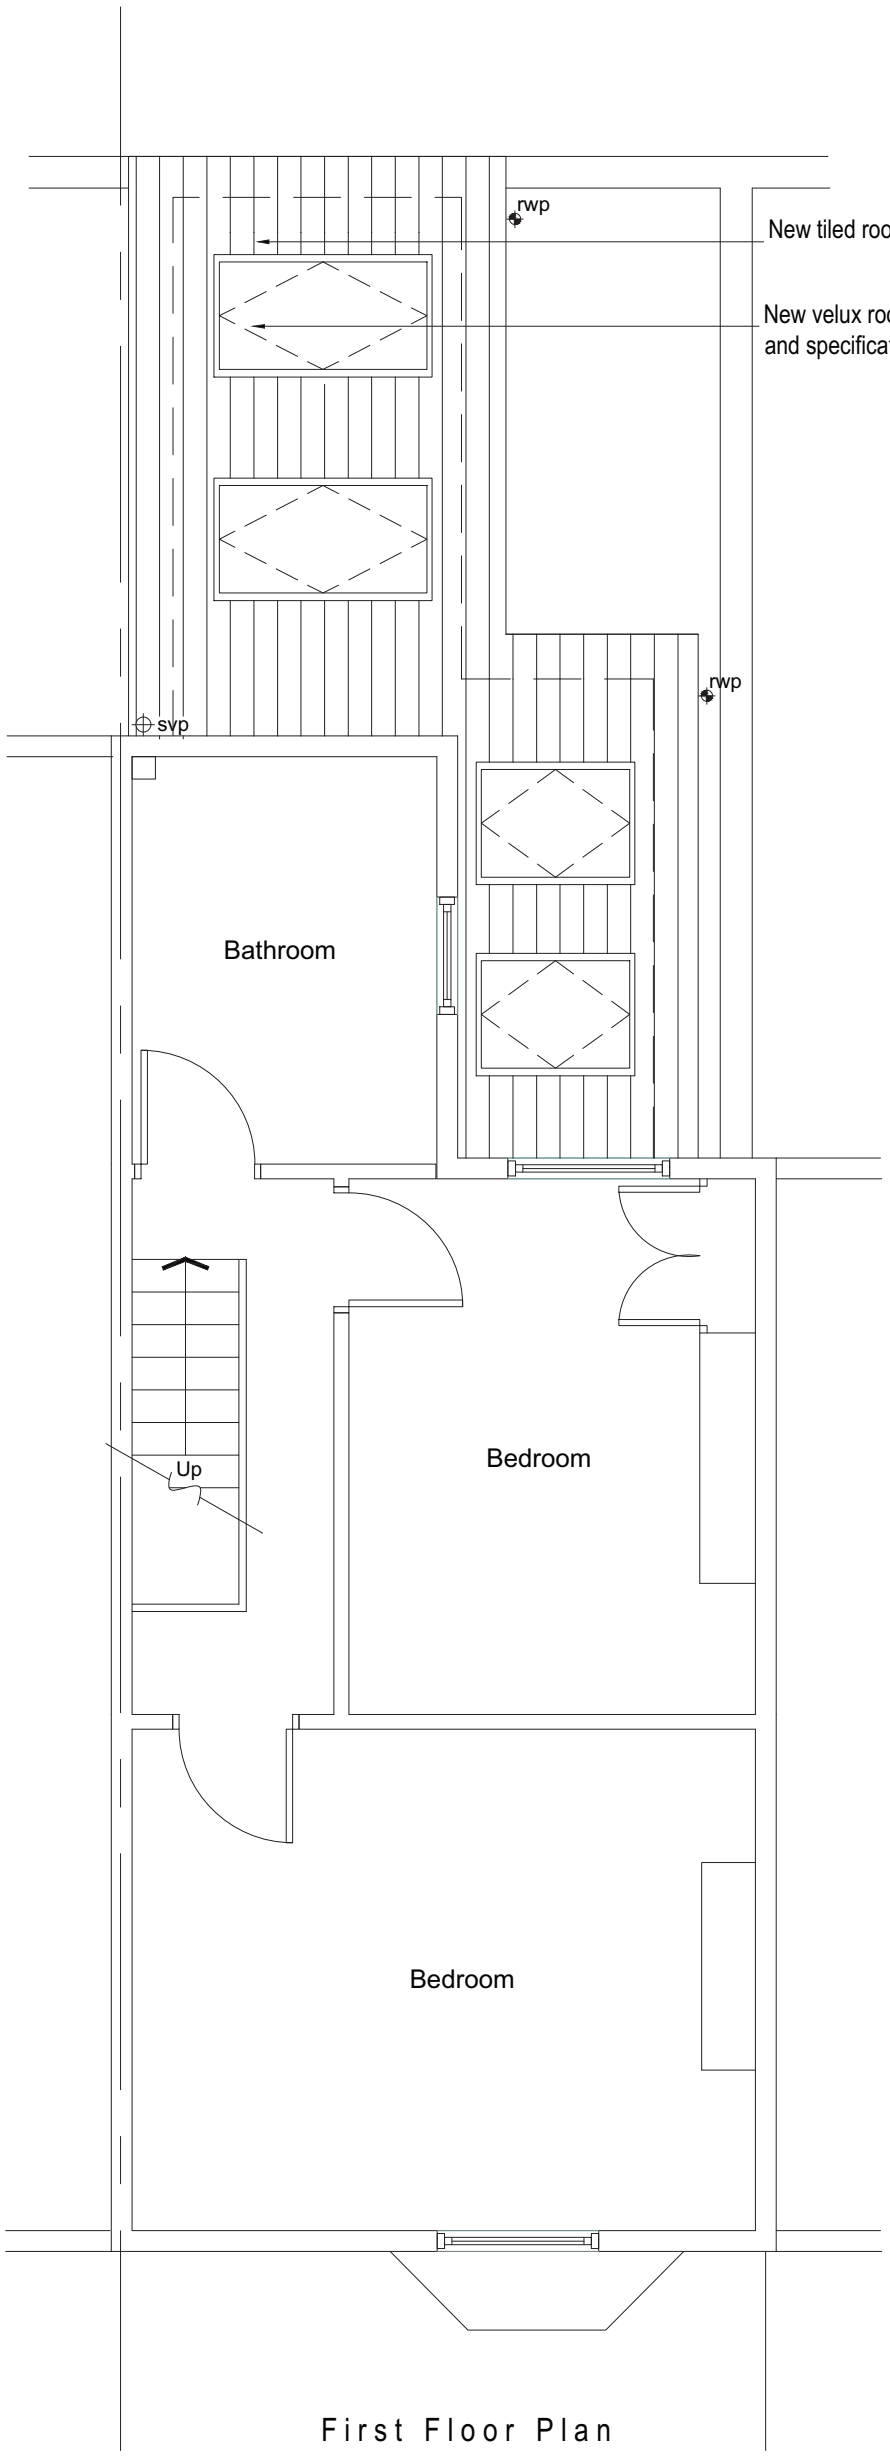

First Floor Plan

Rev A. 09.09.13 - Amended to planners / clients comments.

t : 07760 364 894 - e : info@bluroomarchitecture.co.uk - w : www.bluroomarchitecture.co.uk

blu room architecture

Project:	14 Lidgate Grove Didsbury Manchester
Drawing:	First Floor Plan
Project Ref: 13-24	Drawing No: 03
Scale: 1 : 50	
Drawn: I G	Revision: A
Date: June 2013	

THIS DRAWING IS COPYRIGHT: CONTRACTORS MUST CHECK ALL DIMENSIONS ON SITE, ONLY FIGURED DIMENSIONS ARE TO BE WORKED FROM. DISCREPANCIES MUST BE REPORTED IMMEDIATELY TO THE ARCHITECTS BEFORE PROCEEDING.

Existing drainage to be checked before construction commences and Architect informed of discrepancies from plans.

Contractors must check all dimensions on site and discrepancies to be reported immediately to the Architect before proceeding.

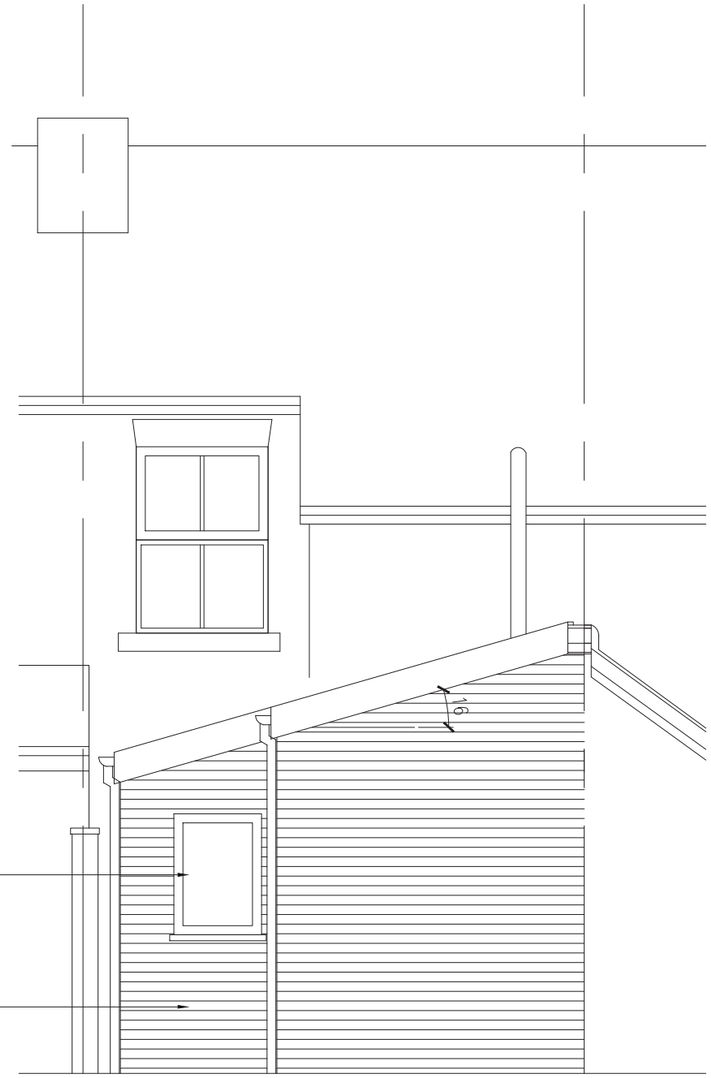

Rear Elevation

Rev A. 09.09.13 - Amended to planners / clients comments.

blu room architecture

Project:	14 Lidgate Grove Didsbury Manchester
Drawing:	Rear Elevation
Project Ref: 13-24	Drawing No: 04
Scale: 1 : 50	
Drawn: I G	Revision: A
Date: June 2013	

t : 07760 364 894 - e : info@bluroomarchitecture.co.uk - w : www.bluroomarchitecture.co.uk - a : 2 Victoria Court Didsbury M20 1FR

THIS DRAWING IS COPYRIGHT: CONTRACTORS MUST CHECK ALL DIMENSIONS ON SITE, ONLY FIGURED DIMENSIONS ARE TO BE WORKED FROM. DISCREPANCIES MUST BE REPORTED IMMEDIATELY TO THE ARCHITECTS BEFORE PROCEEDING.

Existing drainage to be checked before construction commences and Architect informed of discrepancies from plans.

Contractors must check all dimensions on site and discrepancies to be reported immediately to the Architect before proceeding.

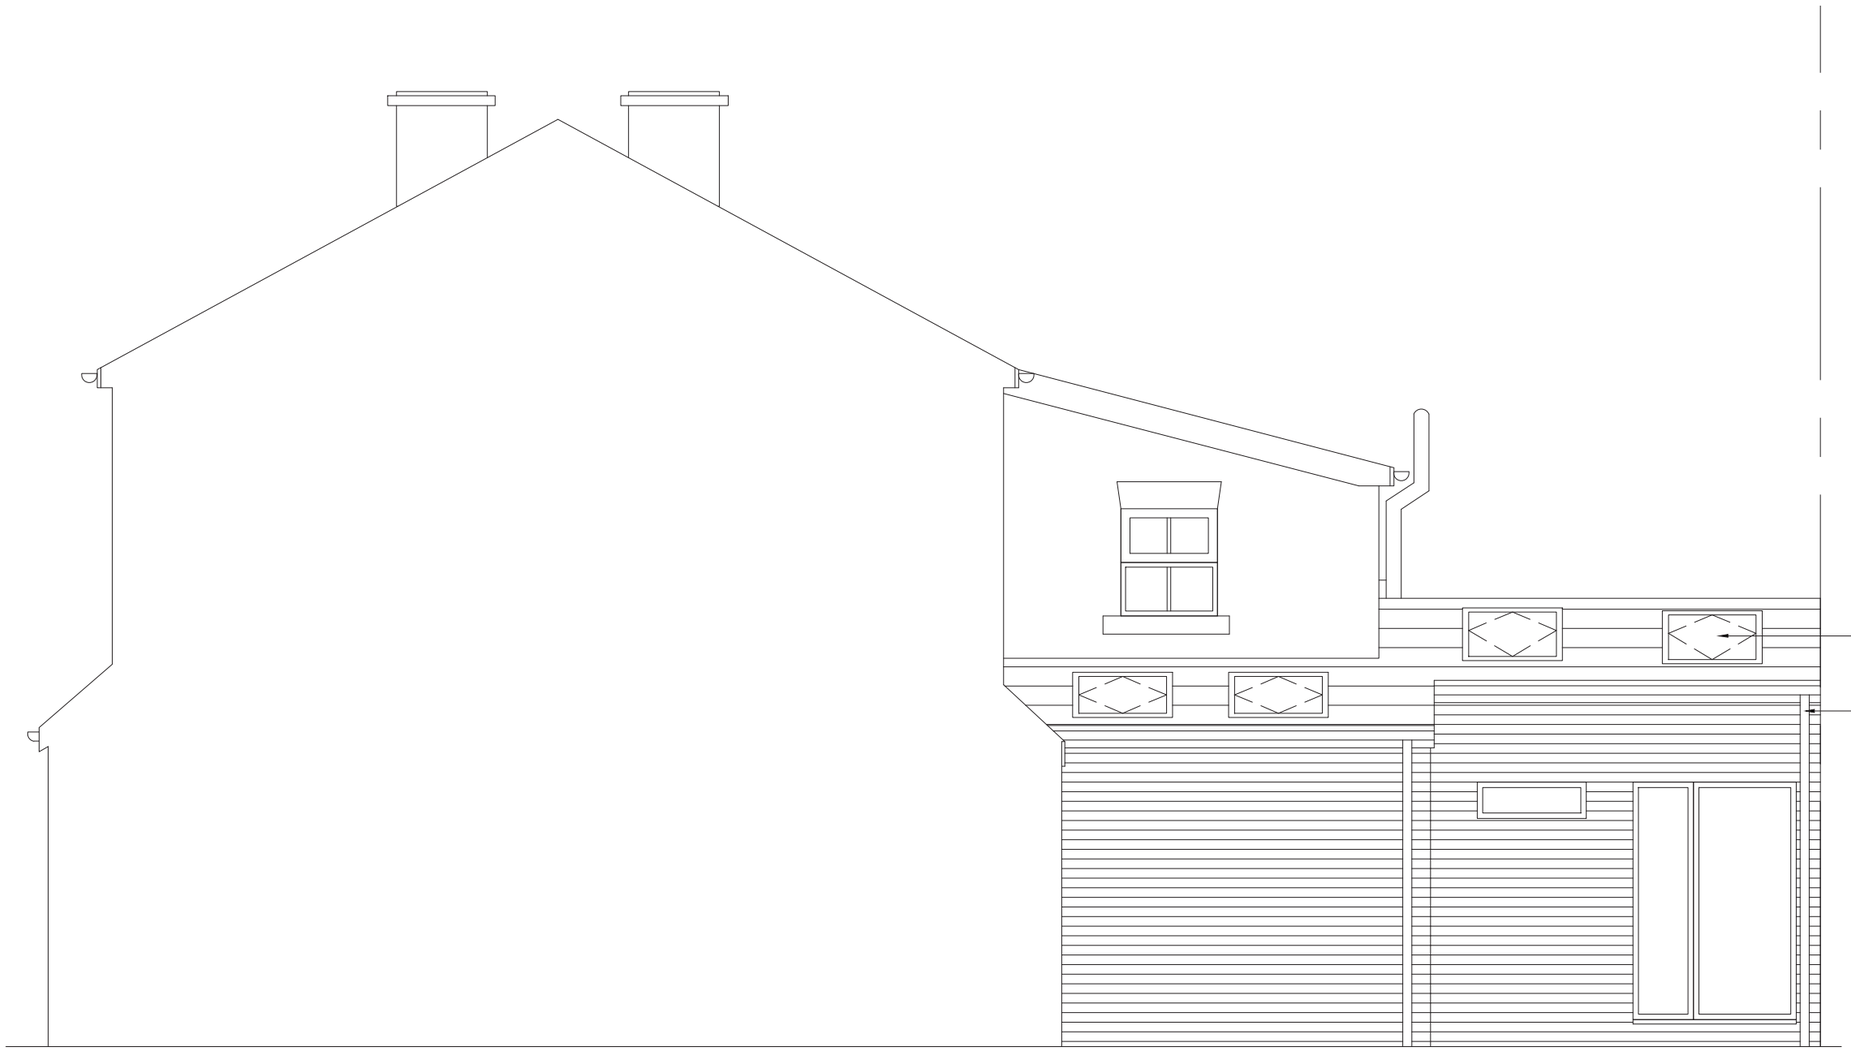

Side Elevation

Rev A. 09.09.13 - Amended to planners / clients comments.

blu room architecture

Project:	14 Lidgate Grove Didsbury Manchester
Drawing:	Side Elevation
Project Ref: 13-24	Drawing No: 05
Scale: 1 : 50	
Drawn: I G	Revision: A
Date: June 2013	

t : 07760 364 894 - e : info@bluroomarchitecture.co.uk - w : www.bluroomarchitecture.co.uk - a : 2 Victoria Court Didsbury M20 1FR

THIS DRAWING IS COPYRIGHT: CONTRACTORS MUST CHECK ALL DIMENSIONS ON SITE, ONLY FIGURED DIMENSIONS ARE TO BE WORKED FROM. DISCREPANCIES MUST BE REPORTED IMMEDIATELY TO THE ARCHITECTS BEFORE PROCEEDING.

Existing drainage to be checked before construction commences and Architect informed of discrepancies from plans.

Contractors must check all dimensions on site and discrepancies to be reported immediately to the Architect before proceeding.

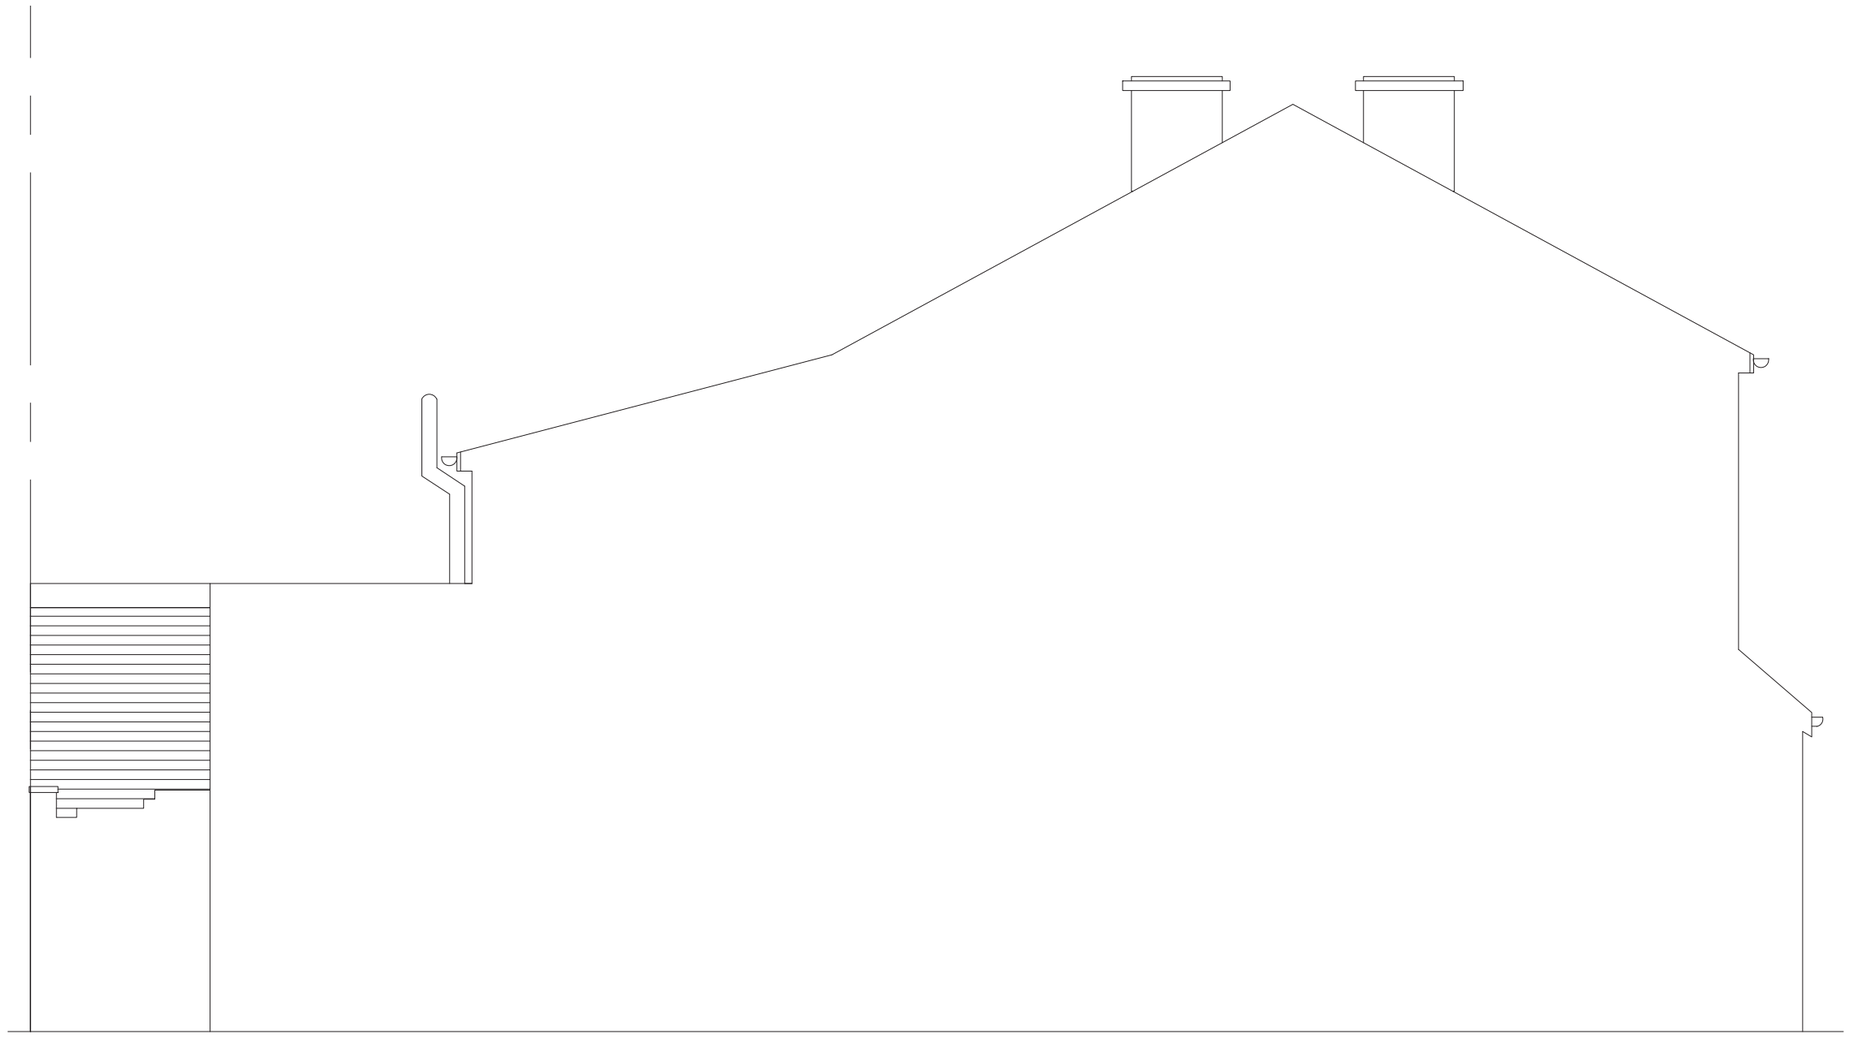

Side Elevation

Rev A. 09.09.13 - Amended to planners / clients comments.

blu room architecture

Project:	14 Lidgate Grove Didsbury Manchester
Drawing:	Side Elevation
Project Ref: 13-24	Drawing No: 06
Scale: 1 : 50	
Drawn: I G	Revision: A
Date: June 2013	

t : 07760 364 894 - e : info@bluroomarchitecture.co.uk - w : www.bluroomarchitecture.co.uk - a : 2 Victoria Court Didsbury M20 1FR

THIS DRAWING IS COPYRIGHT: CONTRACTORS MUST CHECK ALL DIMENSIONS ON SITE, ONLY FIGURED DIMENSIONS ARE TO BE WORKED FROM. DISCREPANCIES MUST BE REPORTED IMMEDIATELY TO THE ARCHITECTS BEFORE PROCEEDING.