Note


This drawing is to be read in conjunction with all other Architectural drawings and all Structural Engineers drawings, details and calculations.

It is the Contractors responsibility to check all dimensions prior to fabrication or construction, any discrepancies to be reported to Cube Design.


© This drawing is copyright of Cube Design Solutions and may not be used copied or amended without written permission

PLANNING DRAWINGS


date	revision	by	no.

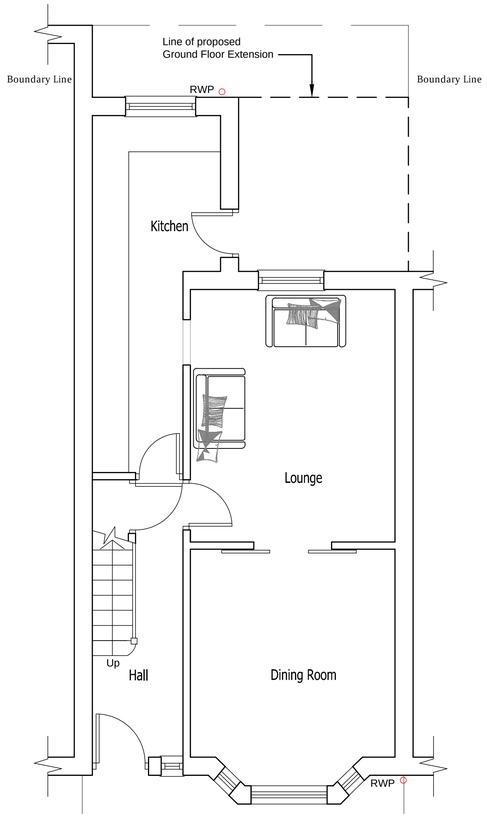

Ground Floor Plan

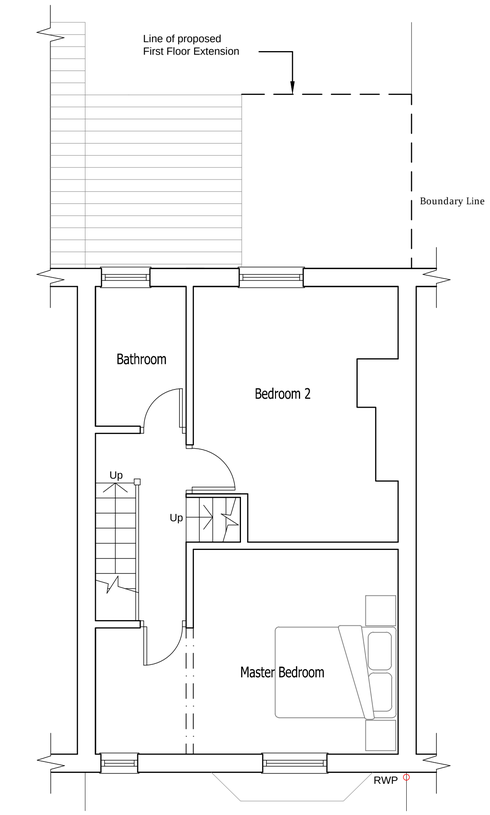

First Floor Plan

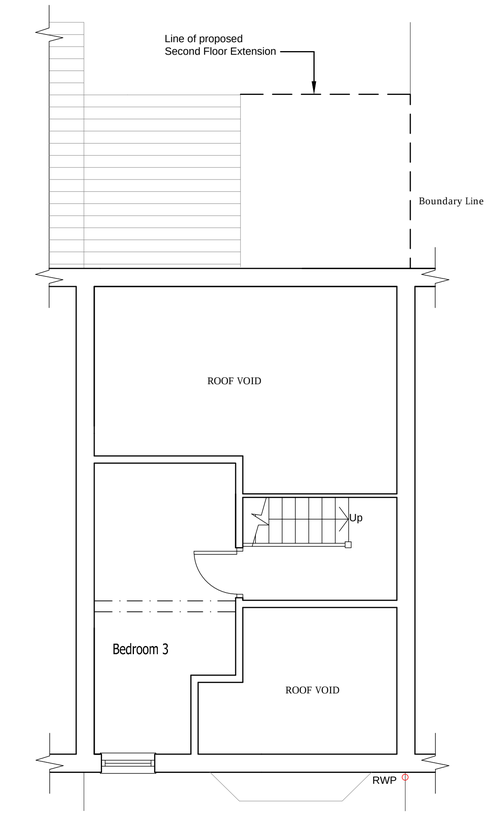

Second Floor Plan

Existing Plans

cube Design Solutions

27 Prestwood Close | Urmston | M41 7GA
Tel: 0161 264 7178 | Fax: 0161 969 0562
Email : info@cubedesignsolutions.co.uk
www.cubedesignsolutions.co.uk

Project
Dr James Sexton,
47 Hathersage Road,
Manchester,

Drawing
EXISTING PLANS

Date November 12 | Drawn By PJR | Scale 1:50

Drawing Status	Drawing No.	Rev No.
PLANNING	134-01	