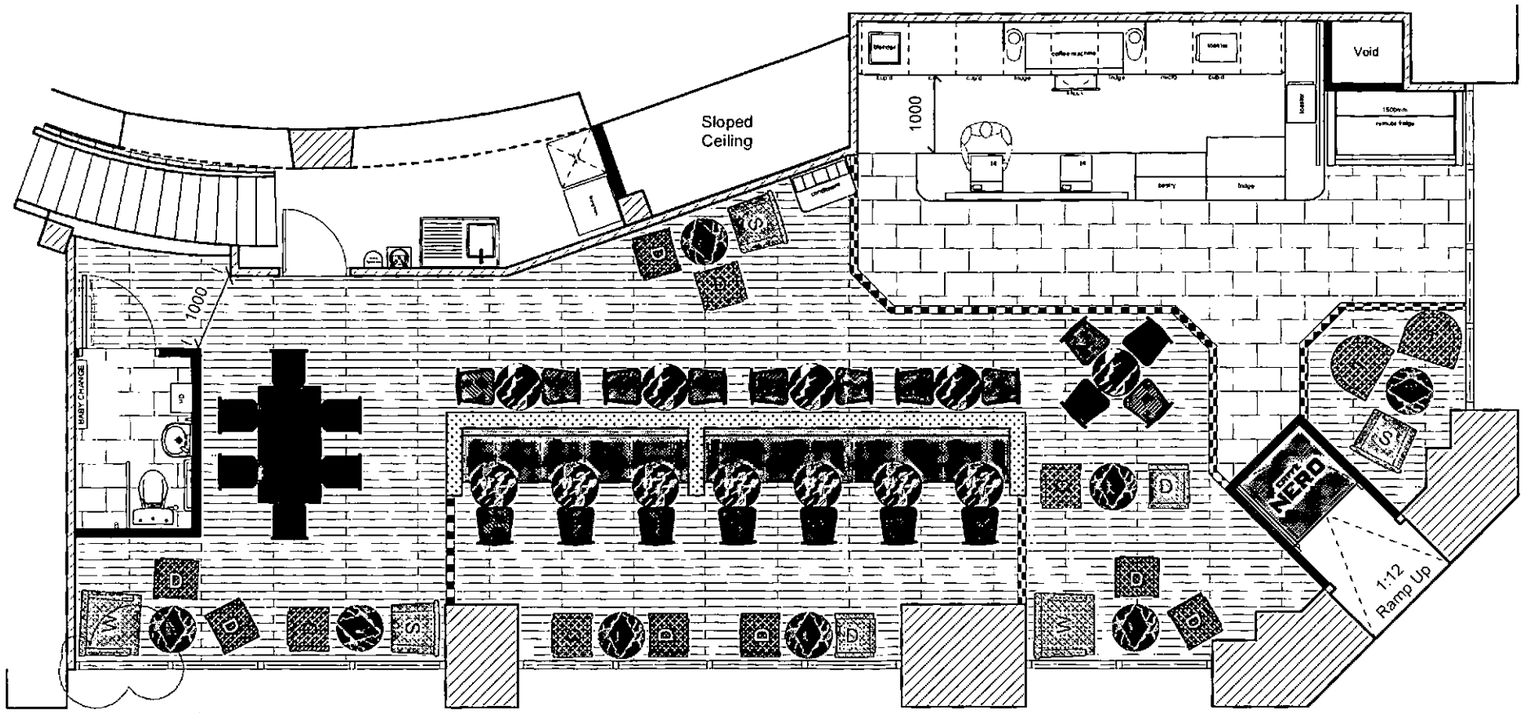

Rev N°	Description	Drawn by	Date
A	Note regarding ramp removed, existing ramp to remain unaltered	PA	31/01/2013
B	New ramp formed in main entrance, ramp at rear of store removed	PA	04/03/2013

Notes

This drawing represents a performance guide upon which the contractor/subcontractor must base his/her working drawings & details. Include all necessary tolerances prior to manufacture and installation

Contractor to must undertake a full survey of the area to establish all dimensions & ensure accurate setting out.

Advise on suitability of all details shown to ensure structural stability, ease and economy of construction

Refer to digital master artwork in regard to all graphic work shown

PLANNING AND BUILDING CONTROL
25 MAR 2013

bedrock
Bedrock Design Consultants Ltd
2nd Floor, 39 Gold Street, Northampton, NN1 1RA
T 01604 250002
F 01604 250003
info@bedrockdesign.co.uk

Client: Caffe Nero

Project: 56 Peter St, Manchester

Description: Merchandise GA

Scale	Drawn by	Date
1:75@A3	CS	10/01/13

Drawing N°: CN571-100

Revision: B

This drawing is the copyright of Bedrock Design Consultants Ltd. This drawing cannot be copied, reproduced, retained or disclosed to any unauthorised person without prior permission in writing from the designer.