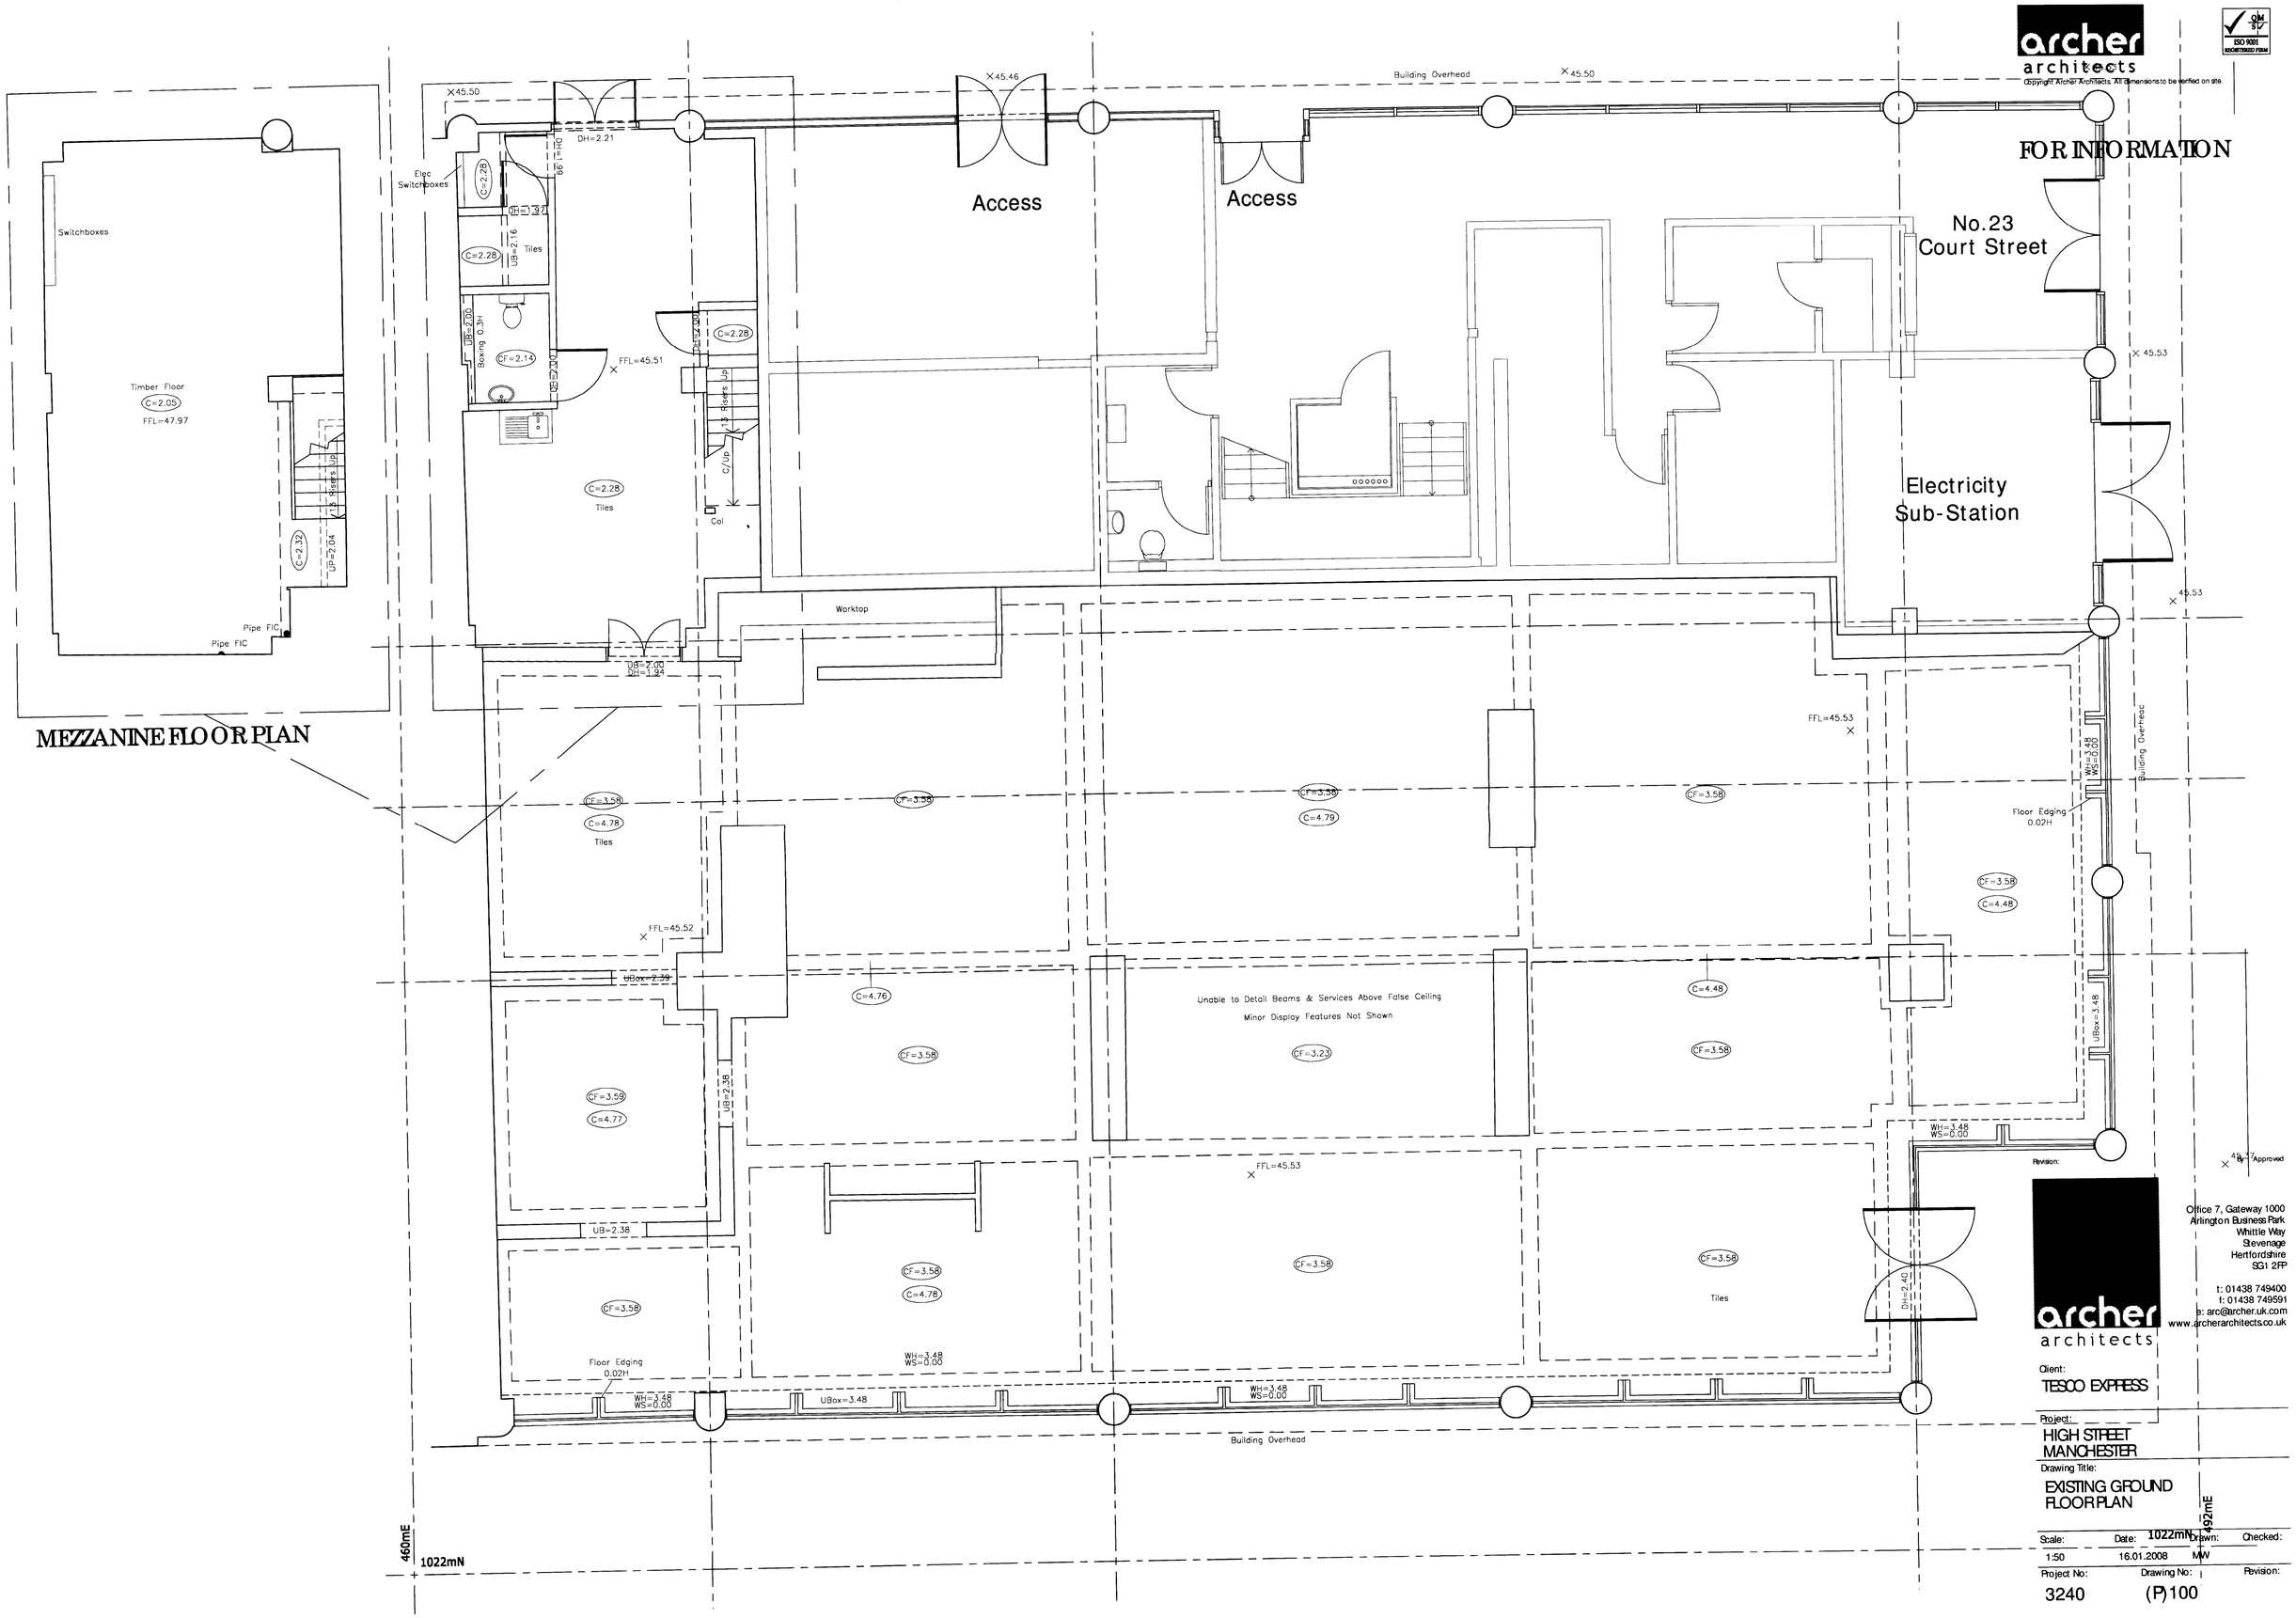

archer architects

Copyright Archer Architects. All dimensions to be verified on site.

ISO 9001 REGISTERED FIRM

Revision:

By Approved

Office 7, Gateway 1000
Arlington Business Park
Whittle Way
Stevenage
Hertfordshire
SG1 2FP

t: 01438 749400
f: 01438 749591
e: arc@archer.uk.com
www.archerarchitects.co.uk

archer architects

Client:
TESCO EXPRESS

Project:
HIGH STREET MANCHESTER

Drawing Title:
EXISTING GROUND FLOOR PLAN

Scale:	Date:	Drawn:	Checked:
1:50	16.01.2008	MW	

Project No:	Drawing No:	Revision:
3240	(P)100	