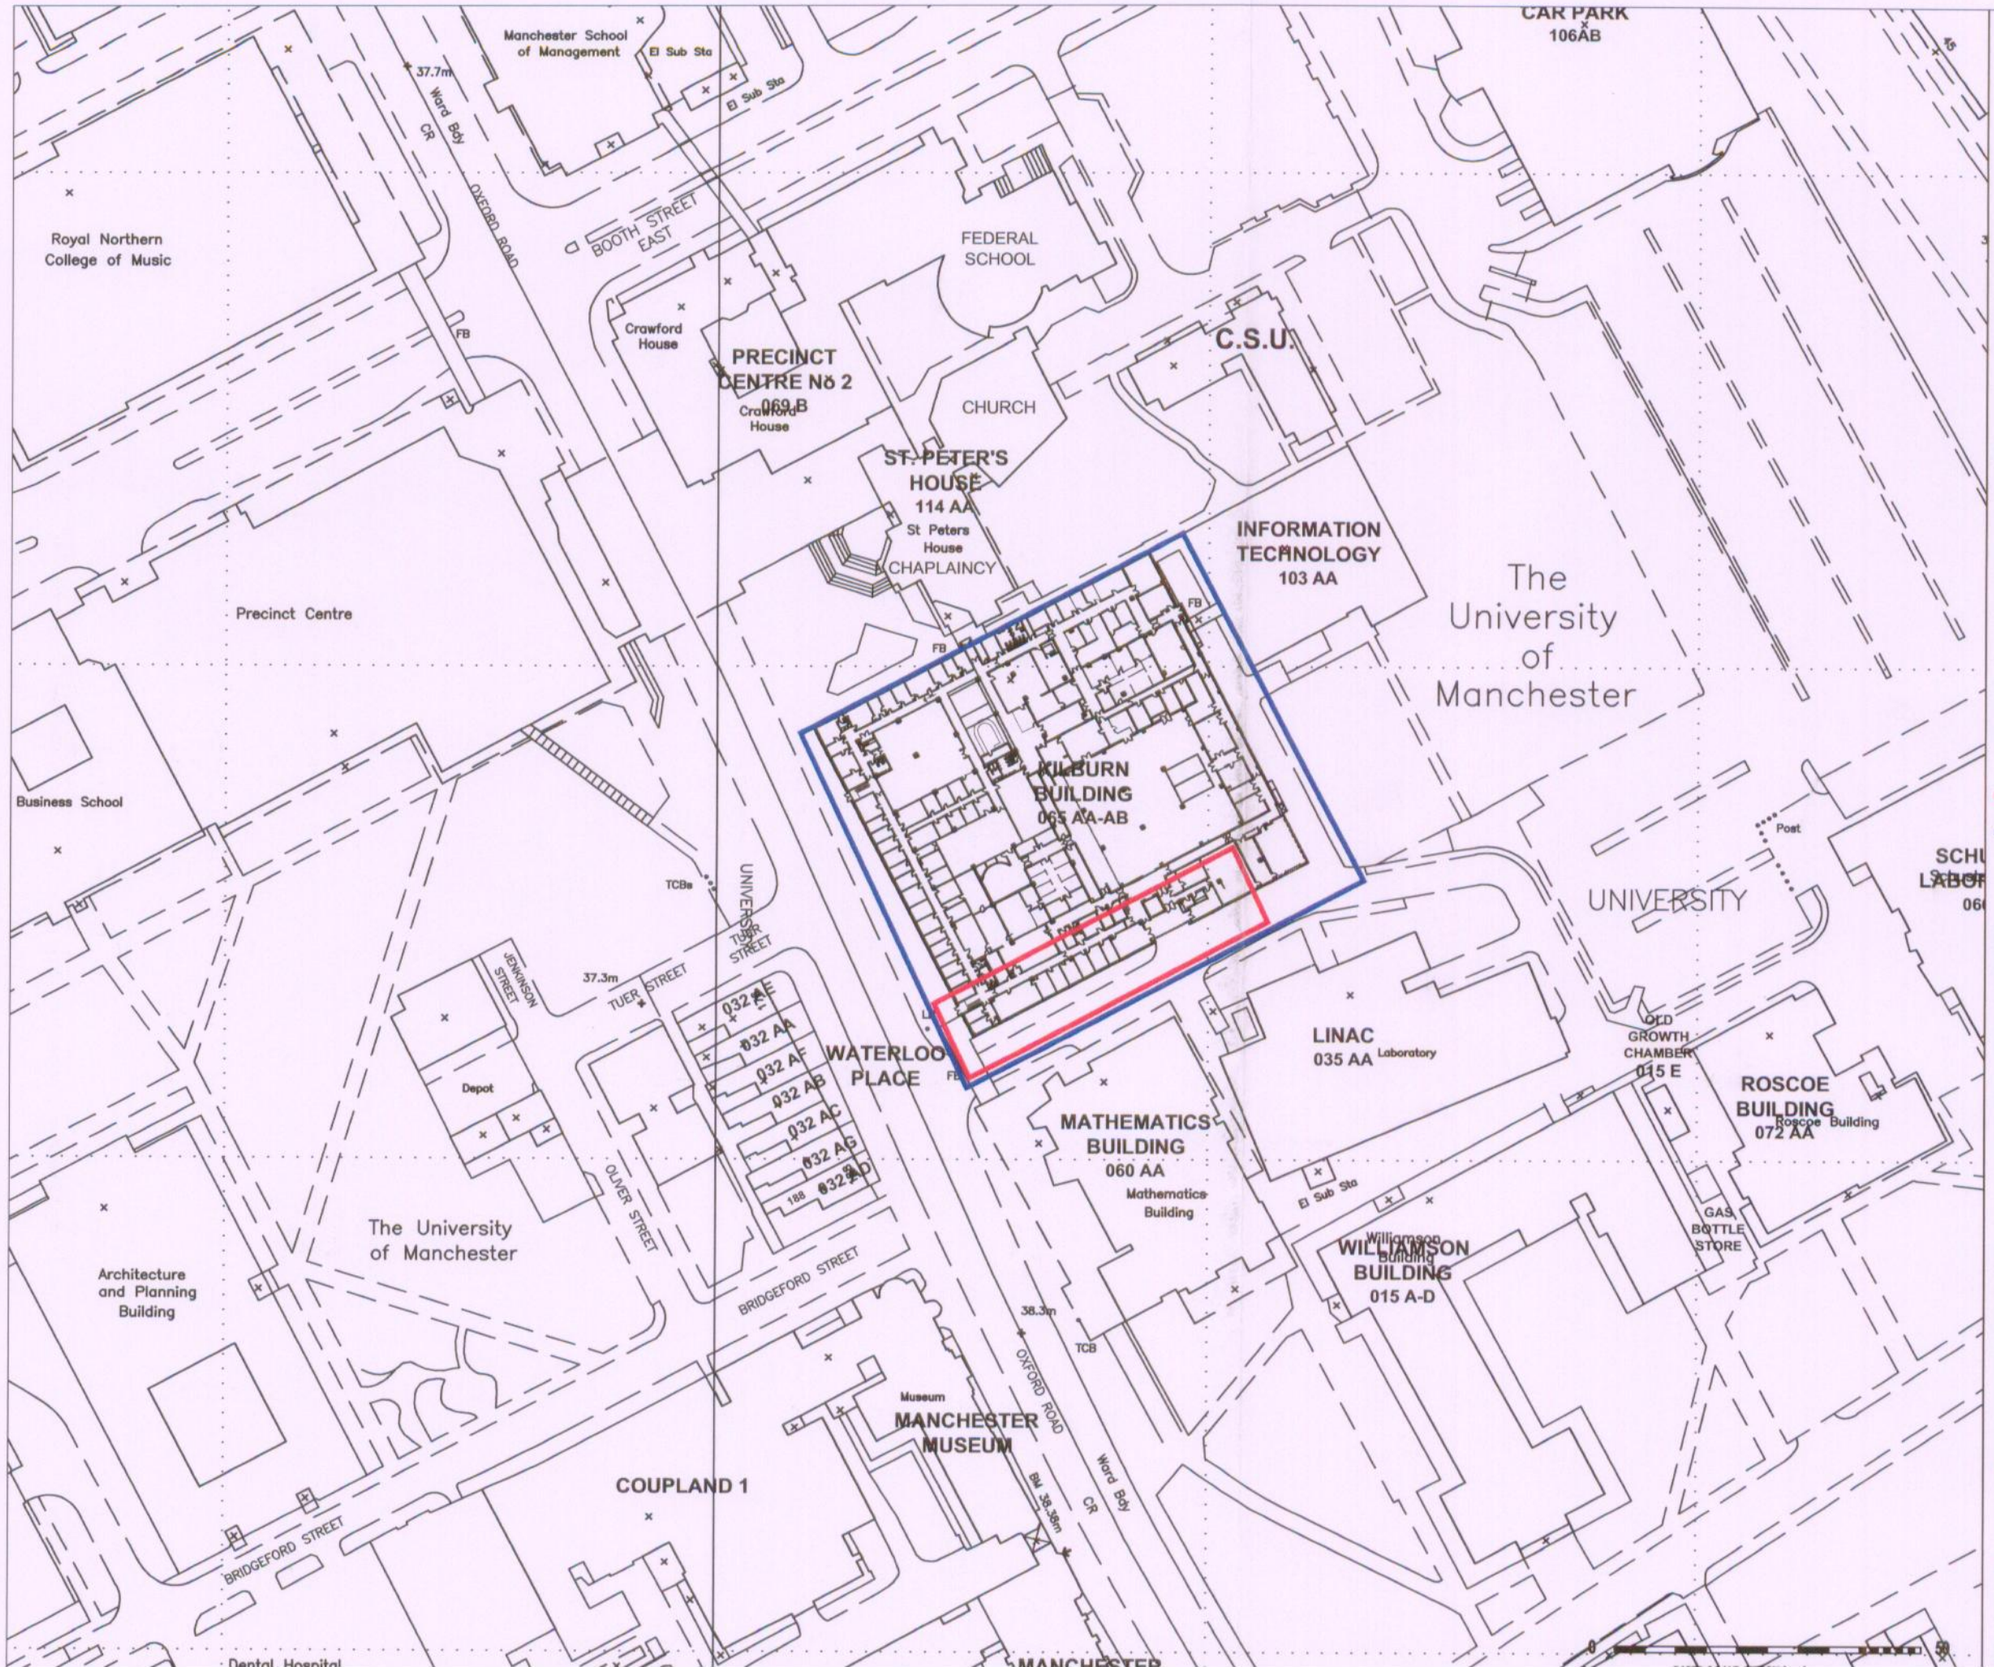


REVISION	DATE	DRN	CHKD

AGKD
CHKD
12 JUN 2008

THIS INFORMATION, WHETHER DRAWN OR AS A DATA FILE, IS COPYRIGHT AND ISSUED STRICTLY FOR USE ON THE PROJECT FOR WHICH IT IS PROVIDED.

Area of works

Area of Manchester Univeristy ownership

Univeristy of Manchester
Kilburn Refurbishment
Kilburn Building

DRAWING TITLE
Location Plan

Fairhursts
ARCHITECTS
Manchester 0161 236 7722 Southampton 023 8081 7900
The Fairhursts Design Group

DRAWN	DATE	CHKD	SCALE	CODE
JHK	27-05-08	GOB	1:1250	PLANNING

S6012	P-01	