Copyright, design rights or other intellectual property rights in this drawing remain the property of IAN BARBER & ASSOCIATES LIMITED. The plans and information contained within are supplied on the express condition that they are not used in connection with the production of any building components nor the design, erection or construction of any building unless with the permission of IAN BARBER & ASSOCIATES LIMITED. The plans may not be copied nor used, disclosed nor passed to any third party for any other purpose without the express consent of IAN BARBER & ASSOCIATES LIMITED.

Do not scale working dimensions from this drawing, with all dimensions to be checked and verified on site.

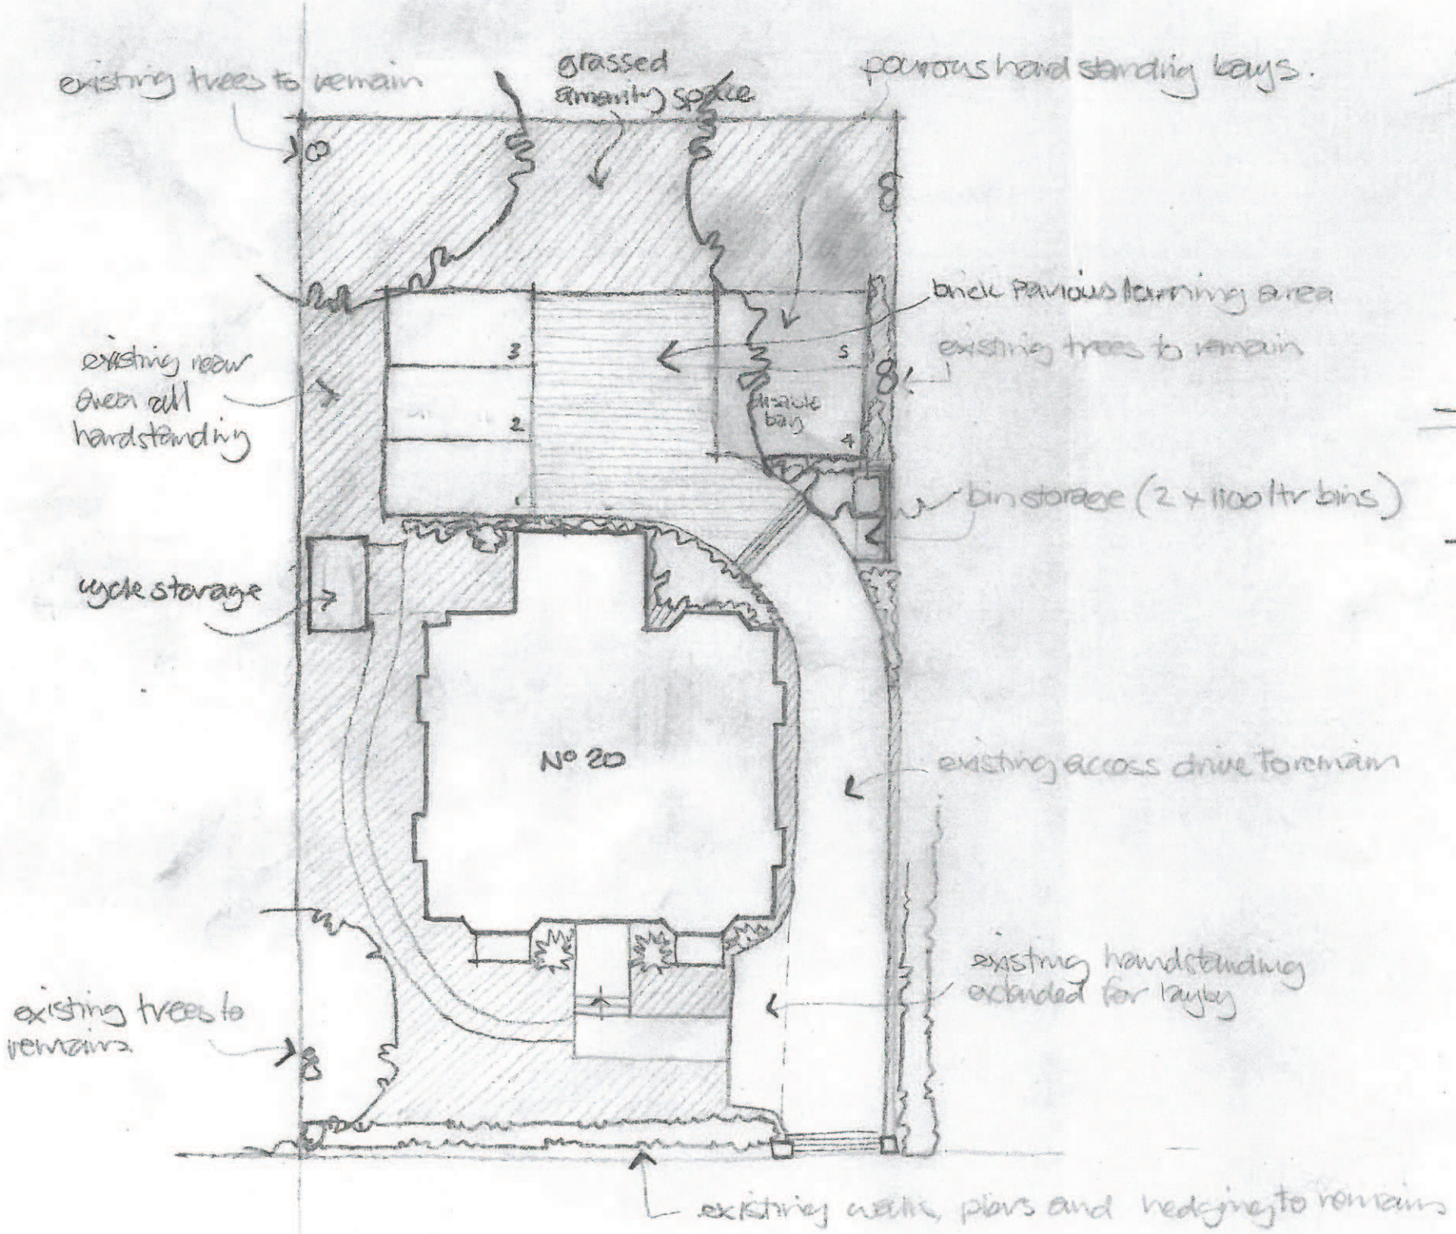

site plan

1:200 @ A3



location plan

1:1250 @ A3

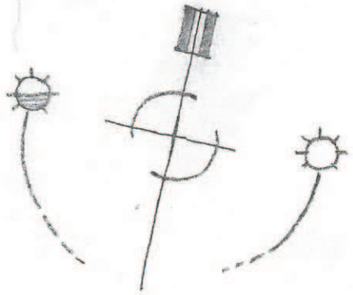

Ian Barber Associates

Architectural & Planning Consultants

Unit 51 Joseph Wilson Industrial Estate Millstrood Road Whitstable Kent CT5 3PS
T: 01227 770511 F: 01227 281883 E: ian@ianbarber.net

Project	Drawing Title
20 range road walley range manchester	location and site plan

Client	Scale	Drawing No.
mr r kanval	1:1250 & 1:200 @ A3	2194/01b

october	2013	rev b - grasscrete changed to brick paviours
october	2013	rev a - reduction of parking spaces
august	2013	drawn