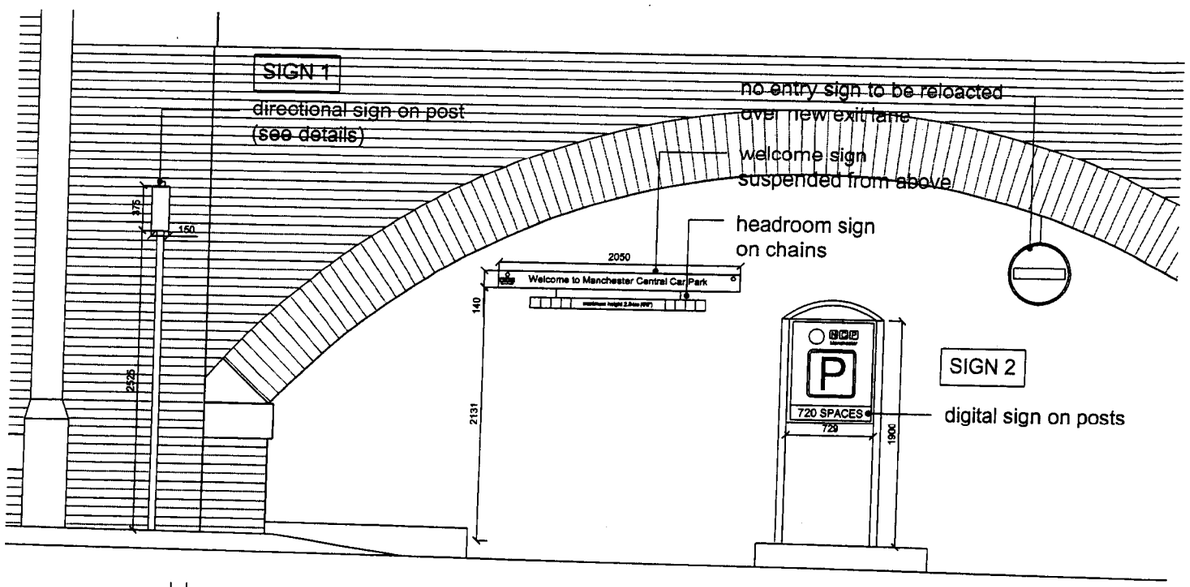

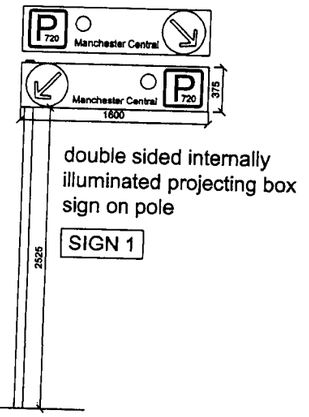

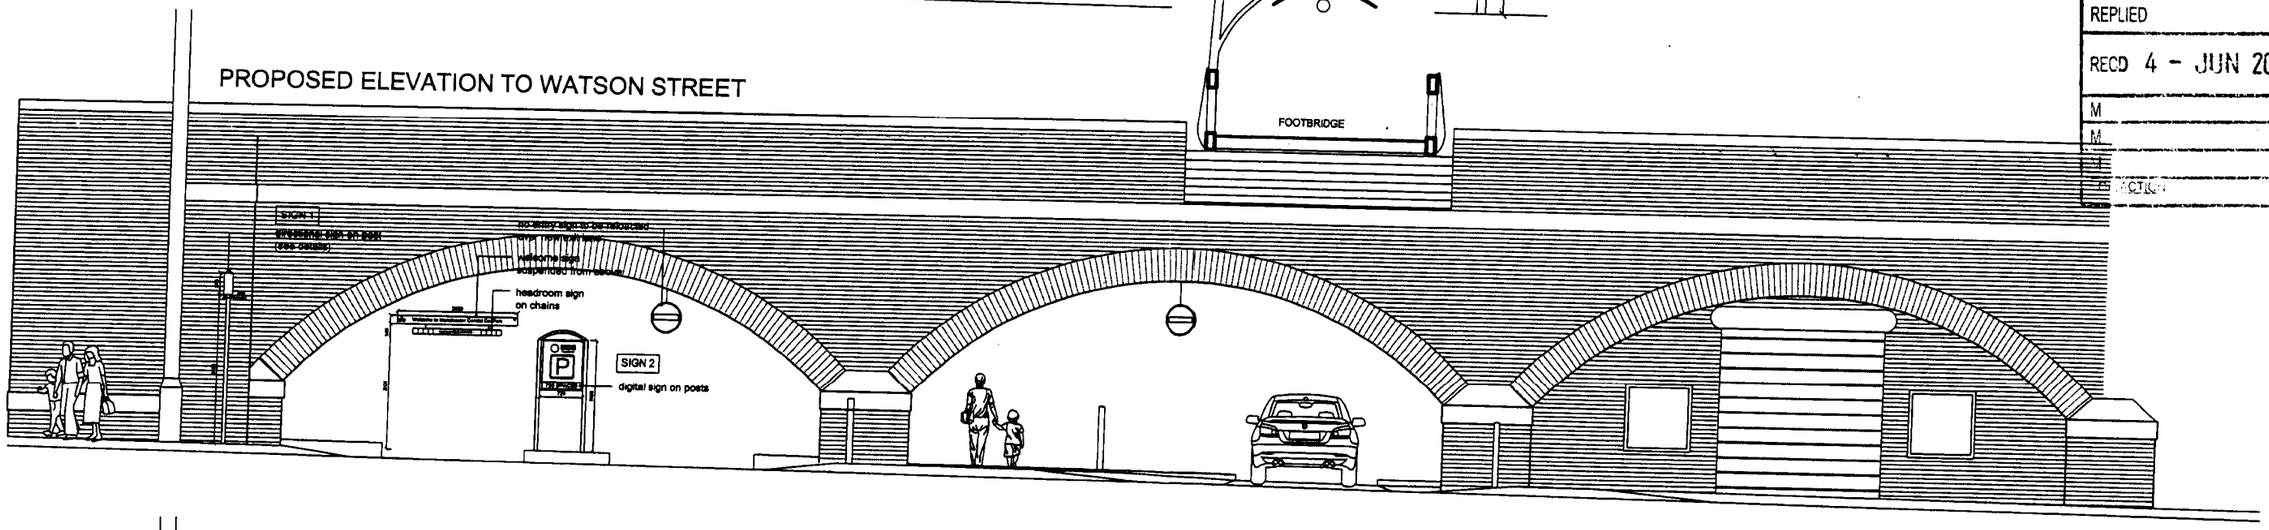

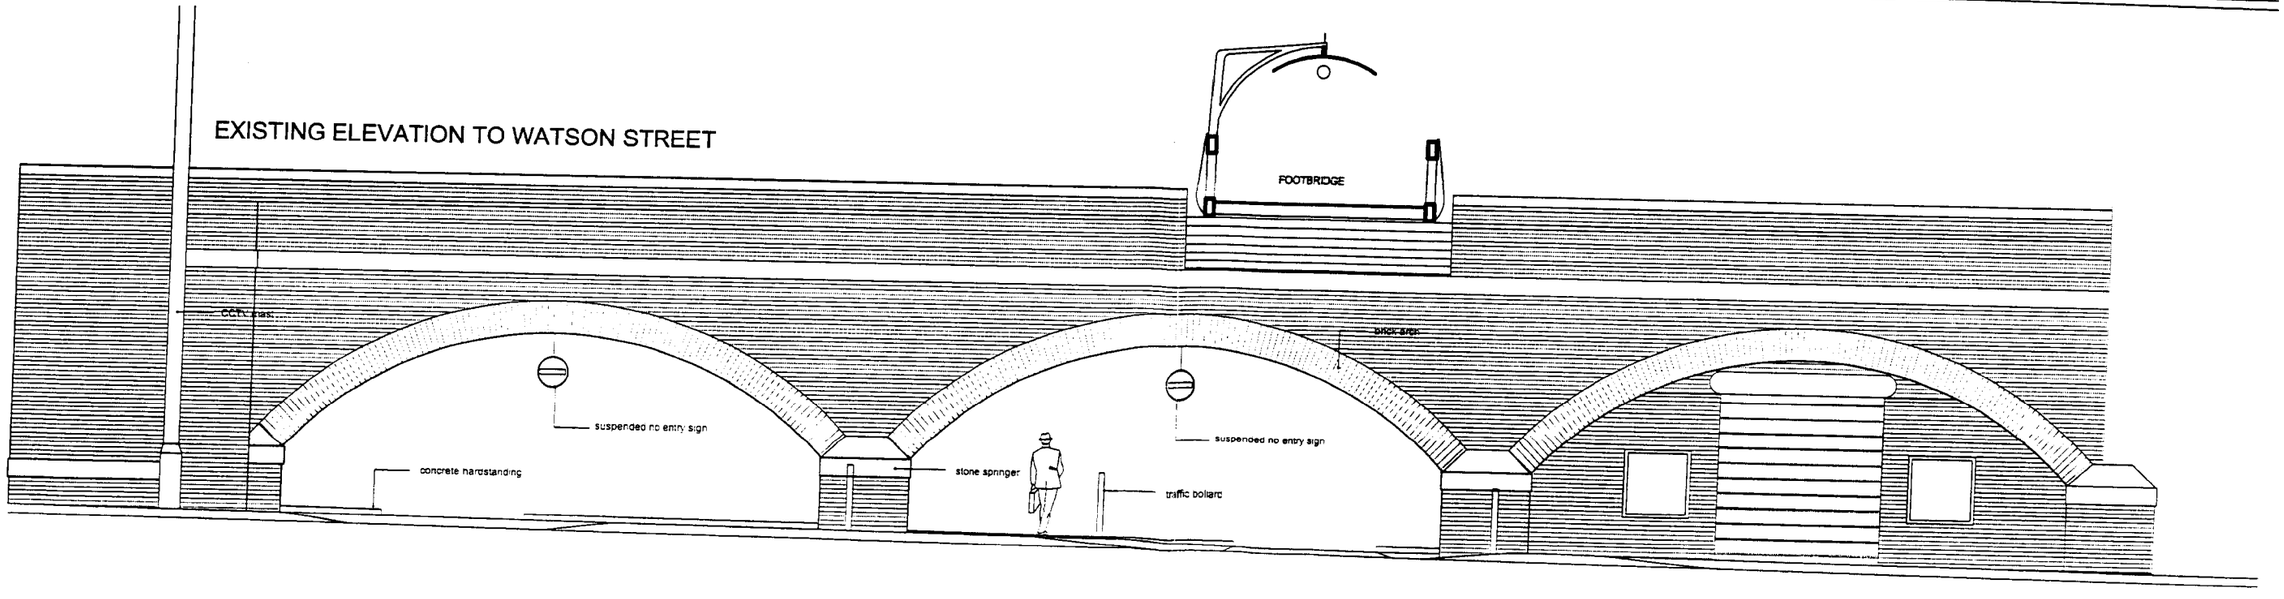

architectural ltd
designworks
17 biggin gardens hopwood manchester 07525 171387

revisions to gmex car park exit sm bown electrical existing and proposed elvations	
date: apr 07	scale 1:200
for approval	dwg. d100/C04

DO NOT SCALE – IF DIMENSIONS ARE NOT GIVEN PLEASE ASK
COPYRIGHTED TO ARCHITECTURAL DESIGNWORKS LTD

revisions

A REVISION

DATE

PLANNING

ACK'D

REPLIED

RECD 4 - JUN 2008

M

M

ACTION