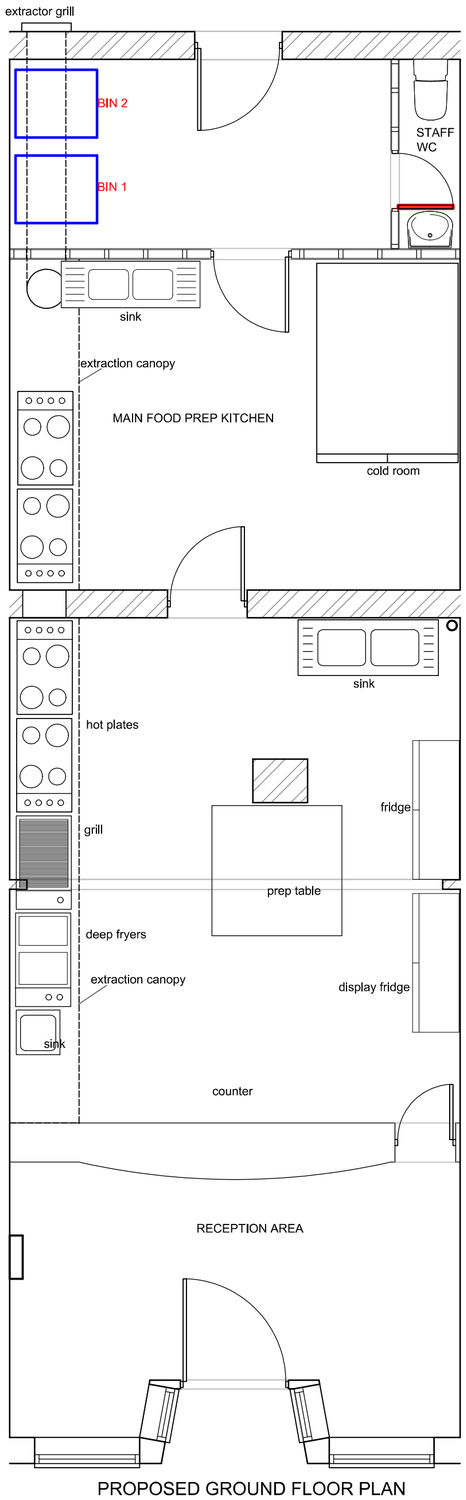

PROPOSED GROUND FLOOR PLAN

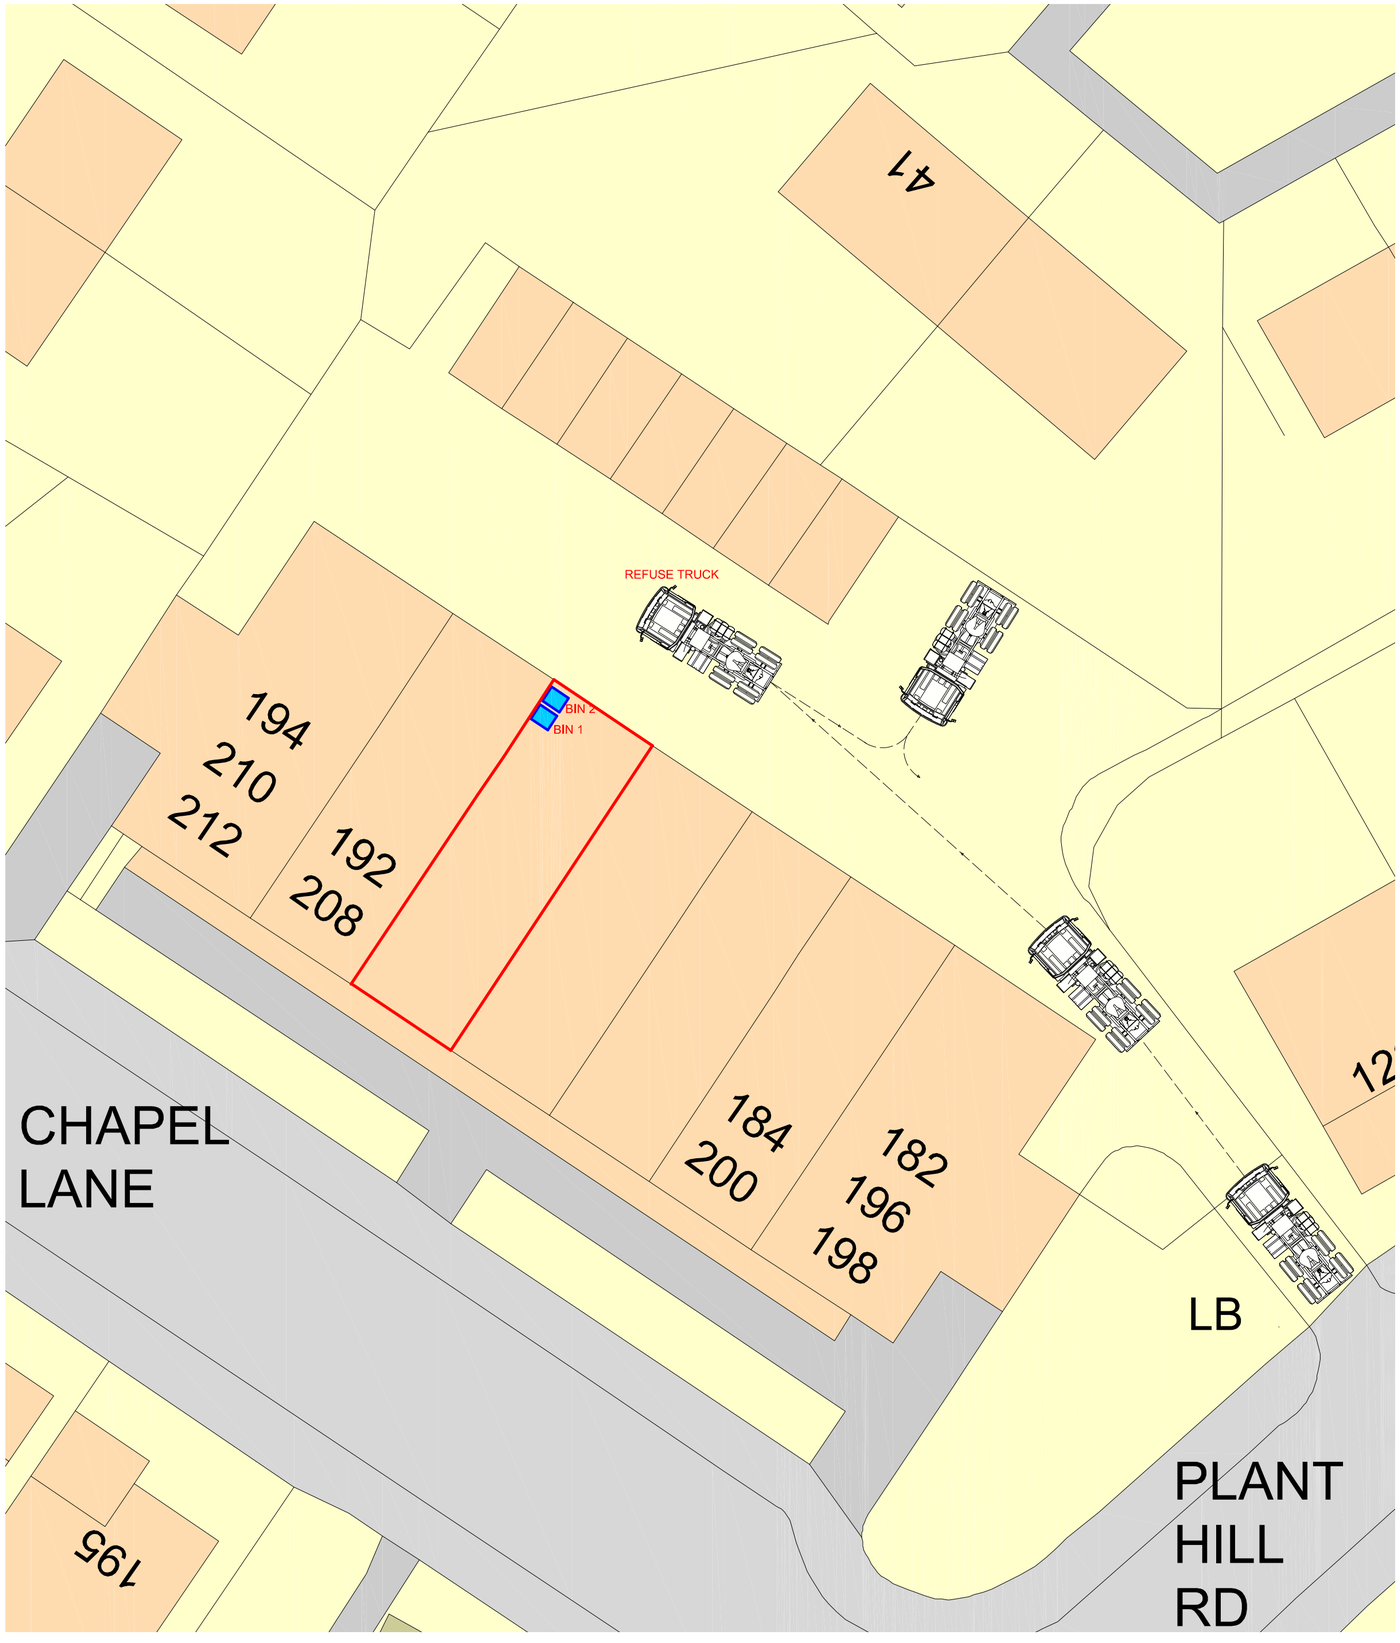

SCALE @ 1:200

REFUSE COLLECTION AND STORAGE

Project CHANGE OF USE TO A HOT FOOD TAKEAWAY

Client MR MOHAMMED ASLAM

190 CHAPEL LANE, BLACKELY
MANCHESTER
M9 8LZ

Drawing BIN STORAGE DETAILS

Revision A (13.02.13) Scale 1:50 Date 27.01.13

Drawing No. MA13213

This drawing and design is copyright and must not be reproduced in part or in whole without prior written consent. Contractors must verify all dimensions on site before commencing work or preparing shop drawings.