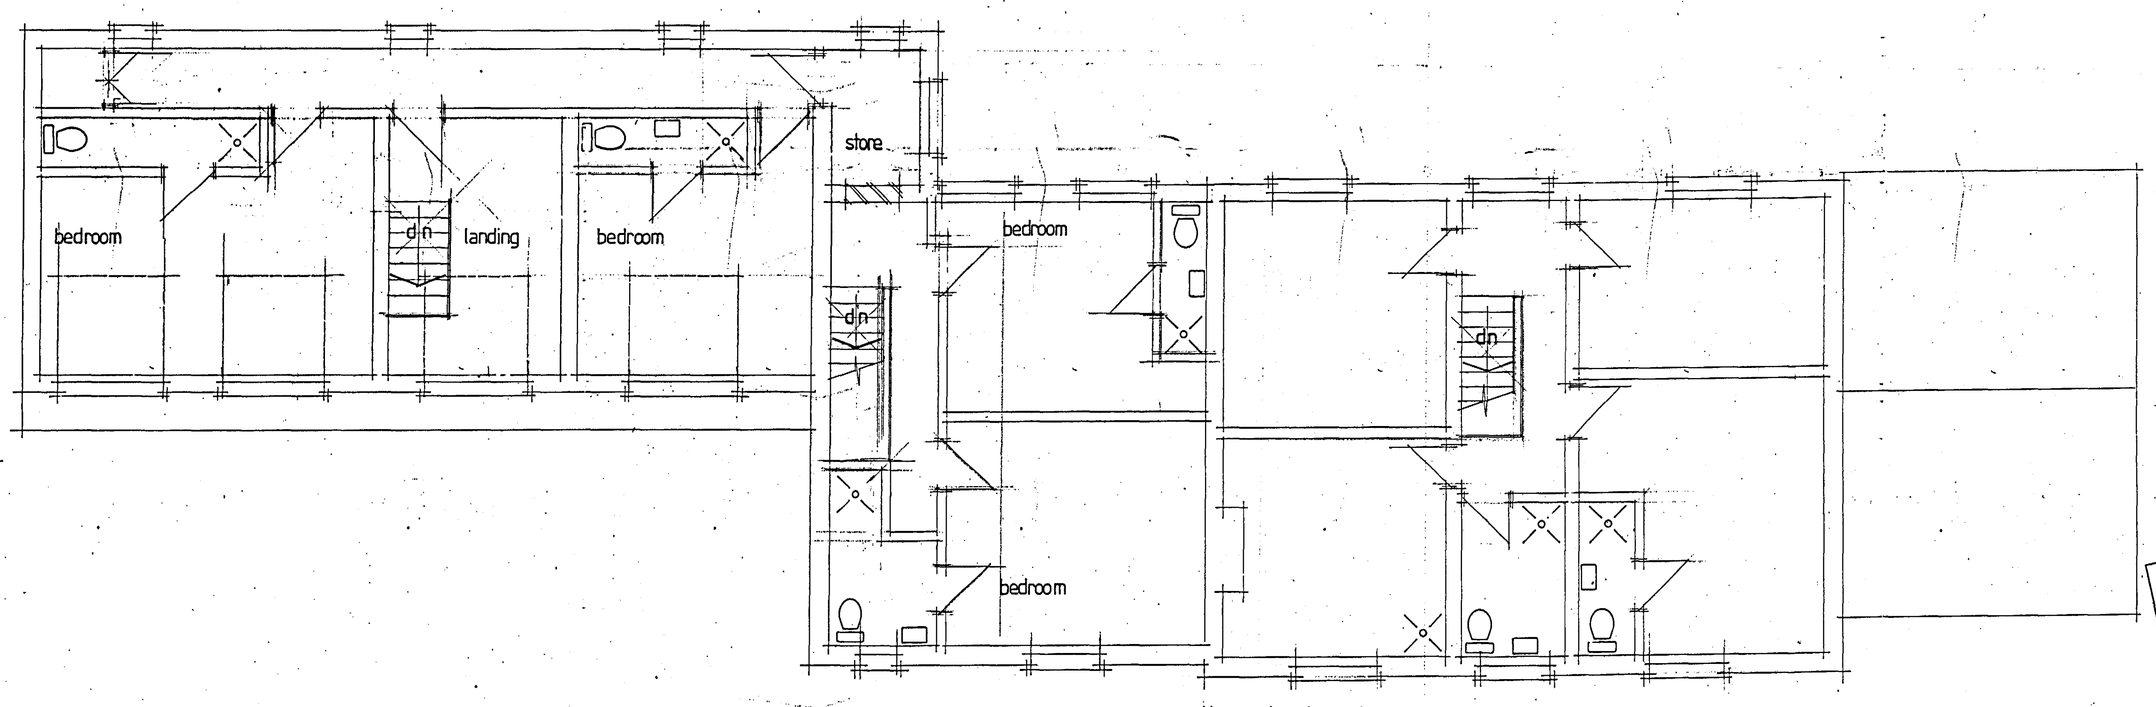


Nursery (no change)

PLANNING AND BUILDING CONTROL
25 MAY 2012

No:	Revision:	Date:	Initial:

ALPHA DESIGN
11 GILDA CRESCENT ROAD ECCLES M30 9AQ
TELEPHONE : 061 707 5533

Project: 30 Trenchard Dr Moss Nook Mcr

Title: First Floor Layout (proposed)

Scale: 1:50 | Date: Oct 11 | Initial: CTN

Drg. No: 2