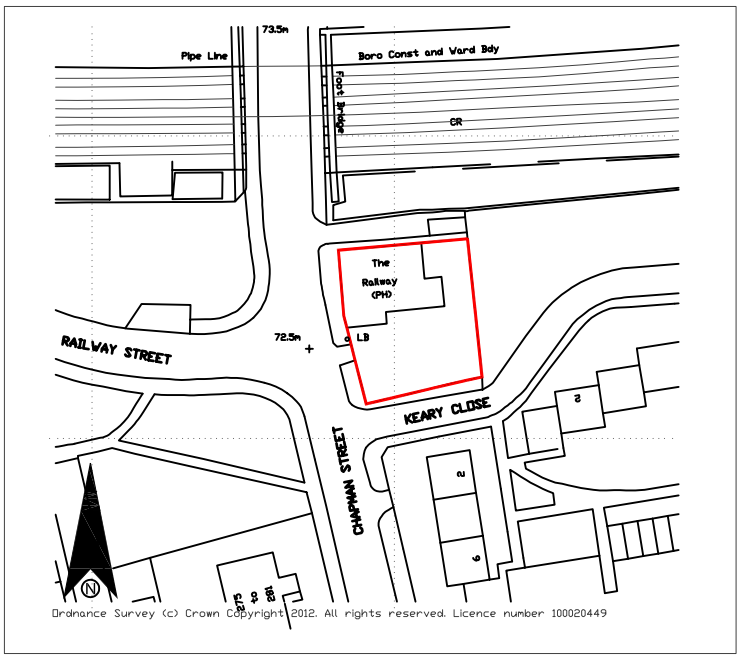

This drawing is the copyright of SCHEME DESIGNS and no reproduction is allowed without prior permission. All Drawings must be checked and verified prior to commencement of work on site. All dimensions are in millimeters. Anyone using this drawing e.g. Contractor, Client, Supplier is to check all dimensions on site prior to carrying out work or ordering of materials. DO NOT SCALE FROM THIS DRAWING.

SCHEME DESIGNS LTD
architectural planning & design

DRAWING ISSUE:

- [ ] DRAFT PROPOSALS
- [x] PLANNING APPROVAL
- [ ] BUILDING REGULATIONS
- [ ] TENDERING
- [ ] CONSTRUCTION

Drawing No. 0381/001	Client N.A.S.F.A.T. 250 Chapman Street, Manchester	Scale 1:1250
Drawn By E.K.	Project PROPOSED CHANGE OF USE	Revision
Checked By E.K.	Drawing Title Location Plan	Date 16/11/2012

Creative Studio, 1st Floor, 332 Whalley Range, Blackburn, BB1 6NN Tel: 0800 0681388 M: 07989 177834 E: mail@schemedesigns.co.uk W: www.schemedesigns.co.uk