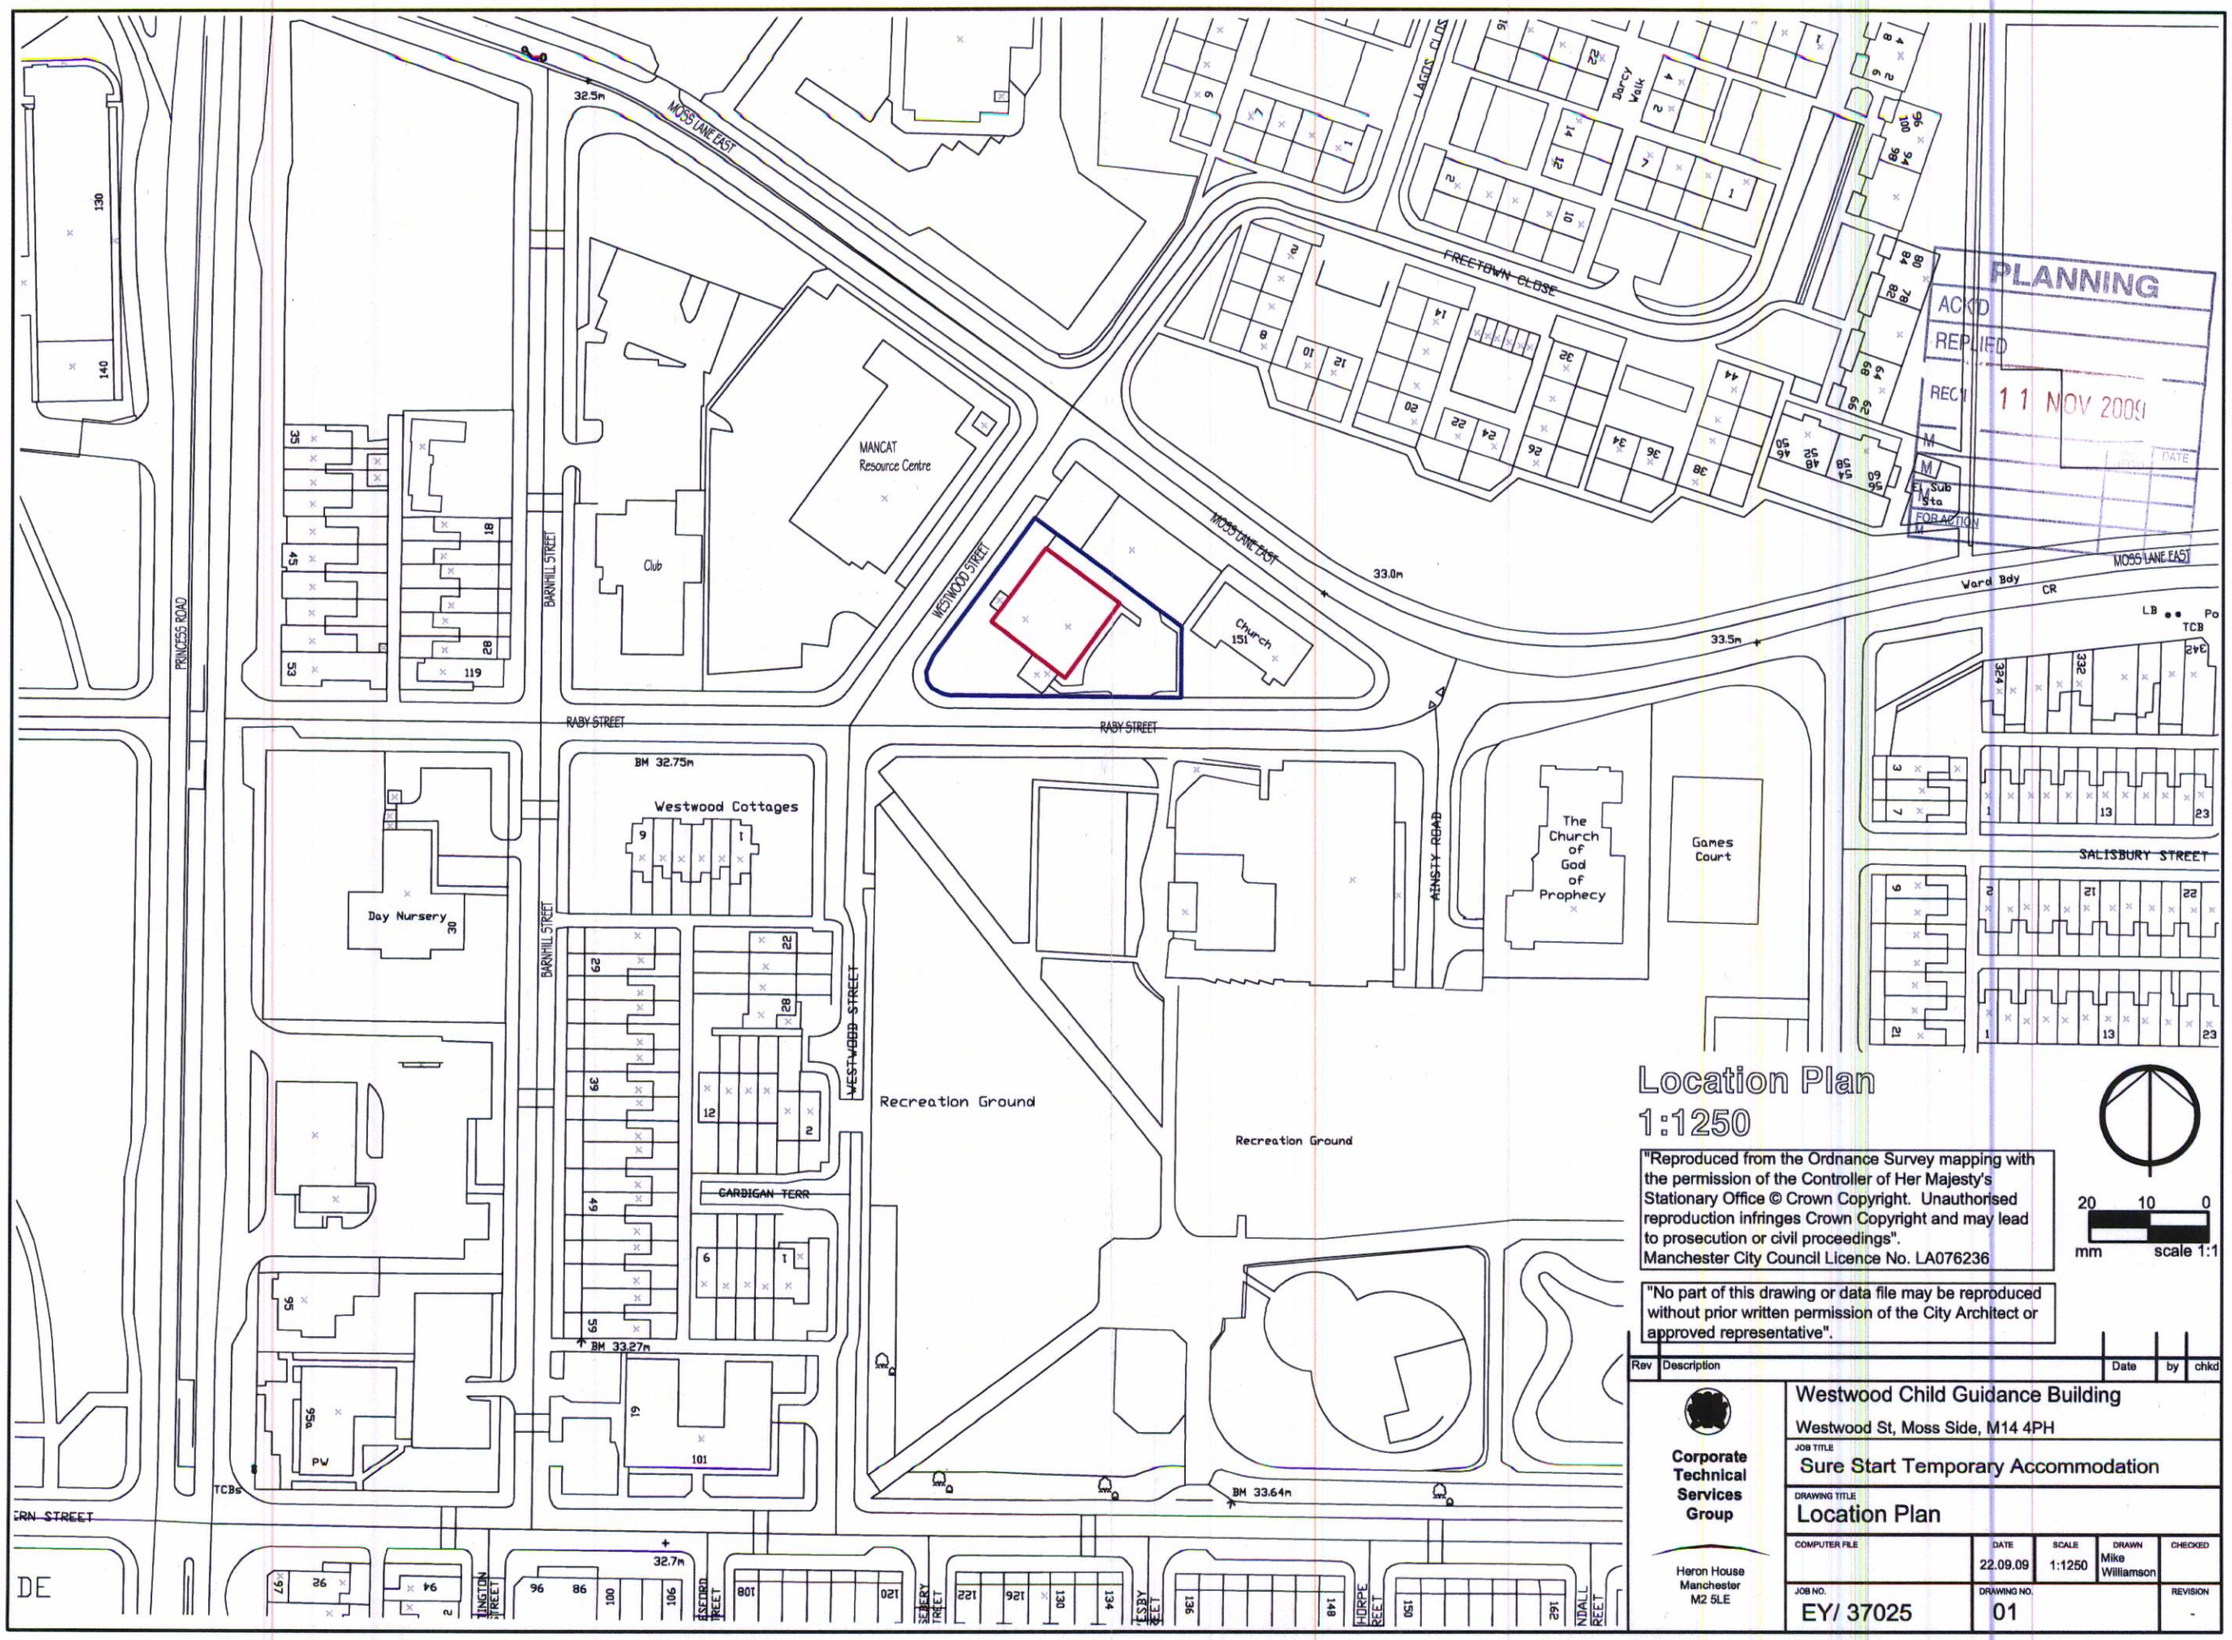

PLANNING
ACKD
REPLIED
REC'D 11 NOV 2009
FOR ACTION

Location Plan
1:1250

"Reproduced from the Ordnance Survey mapping with the permission of the Controller of Her Majesty's Stationary Office © Crown Copyright. Unauthorised reproduction infringes Crown Copyright and may lead to prosecution or civil proceedings".
Manchester City Council Licence No. LA076236

20 10 0
mm scale 1:1

"No part of this drawing or data file may be reproduced without prior written permission of the City Architect or approved representative".

Rev	Description	Date	by	chkd

Corporate Technical Services Group
Heron House
Manchester
M2 5LE

Westwood Child Guidance Building
Westwood St, Moss Side, M14 4PH

JOB TITLE
Sure Start Temporary Accommodation

DRAWING TITLE
Location Plan

COMPUTER FILE	DATE	SCALE	DRAWN	CHECKED
	22.09.09	1:1250	Mike Williamson	

JOB NO.	DRAWING NO.	REVISION
EY/ 37025	01	-