

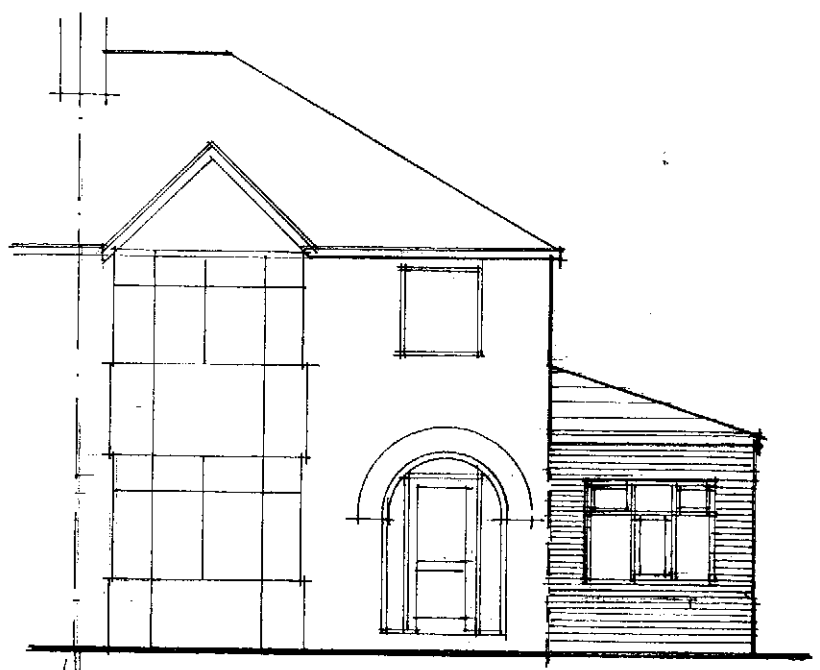


FRONT ELEVATION
WEST.

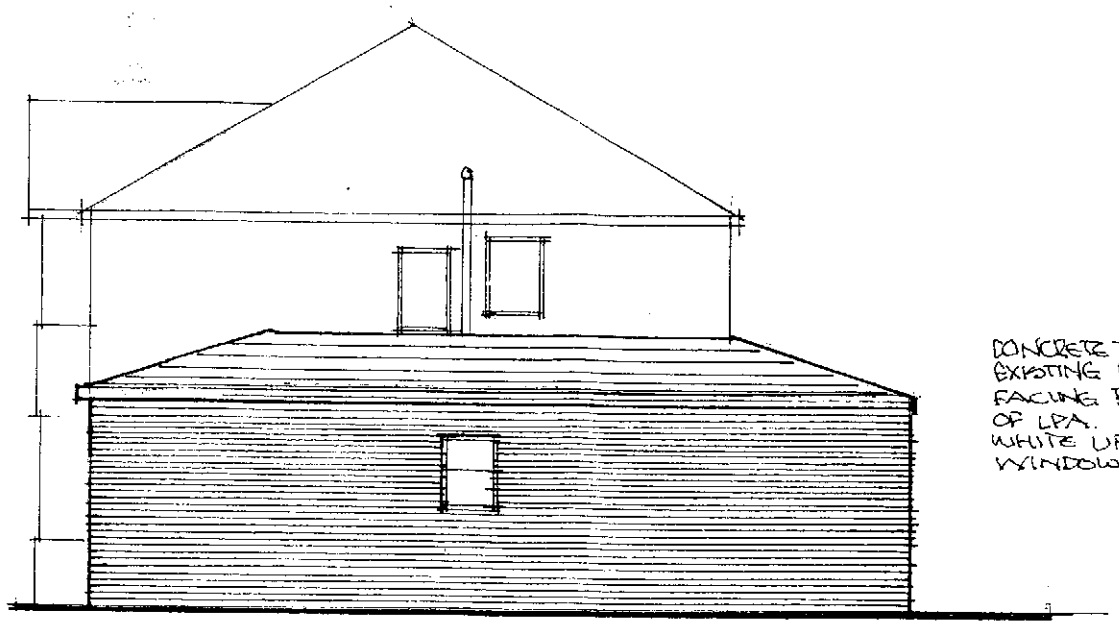


CONCRETE TILES TO MATCH EXISTING ROOF
FACING BRICK TO APP. OF LPA.
WHITE UPVC D.G WINDOWS.

SIDE ELEVATION
SOUTH.

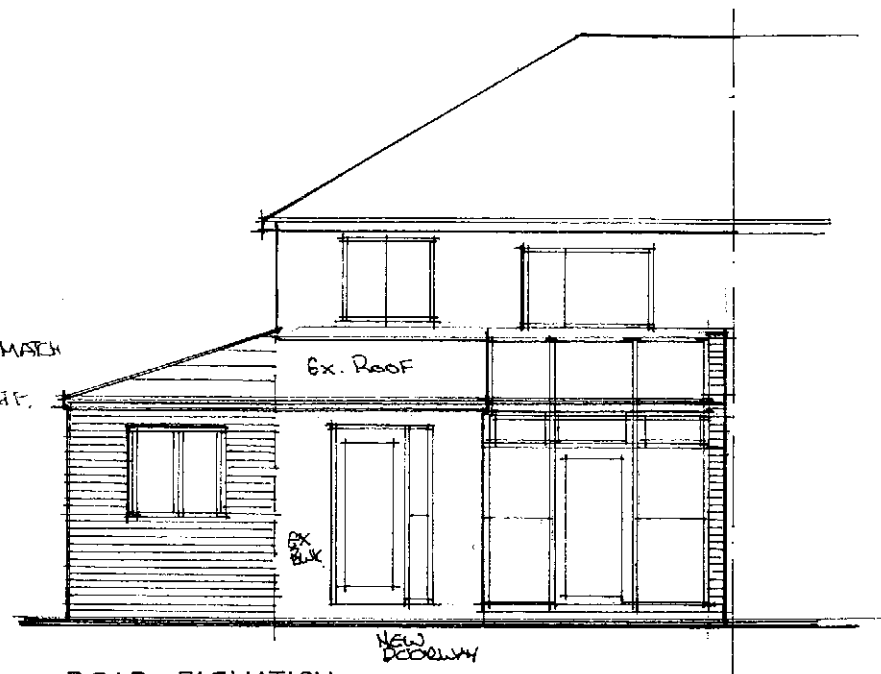


REAR ELEVATION
EAST.

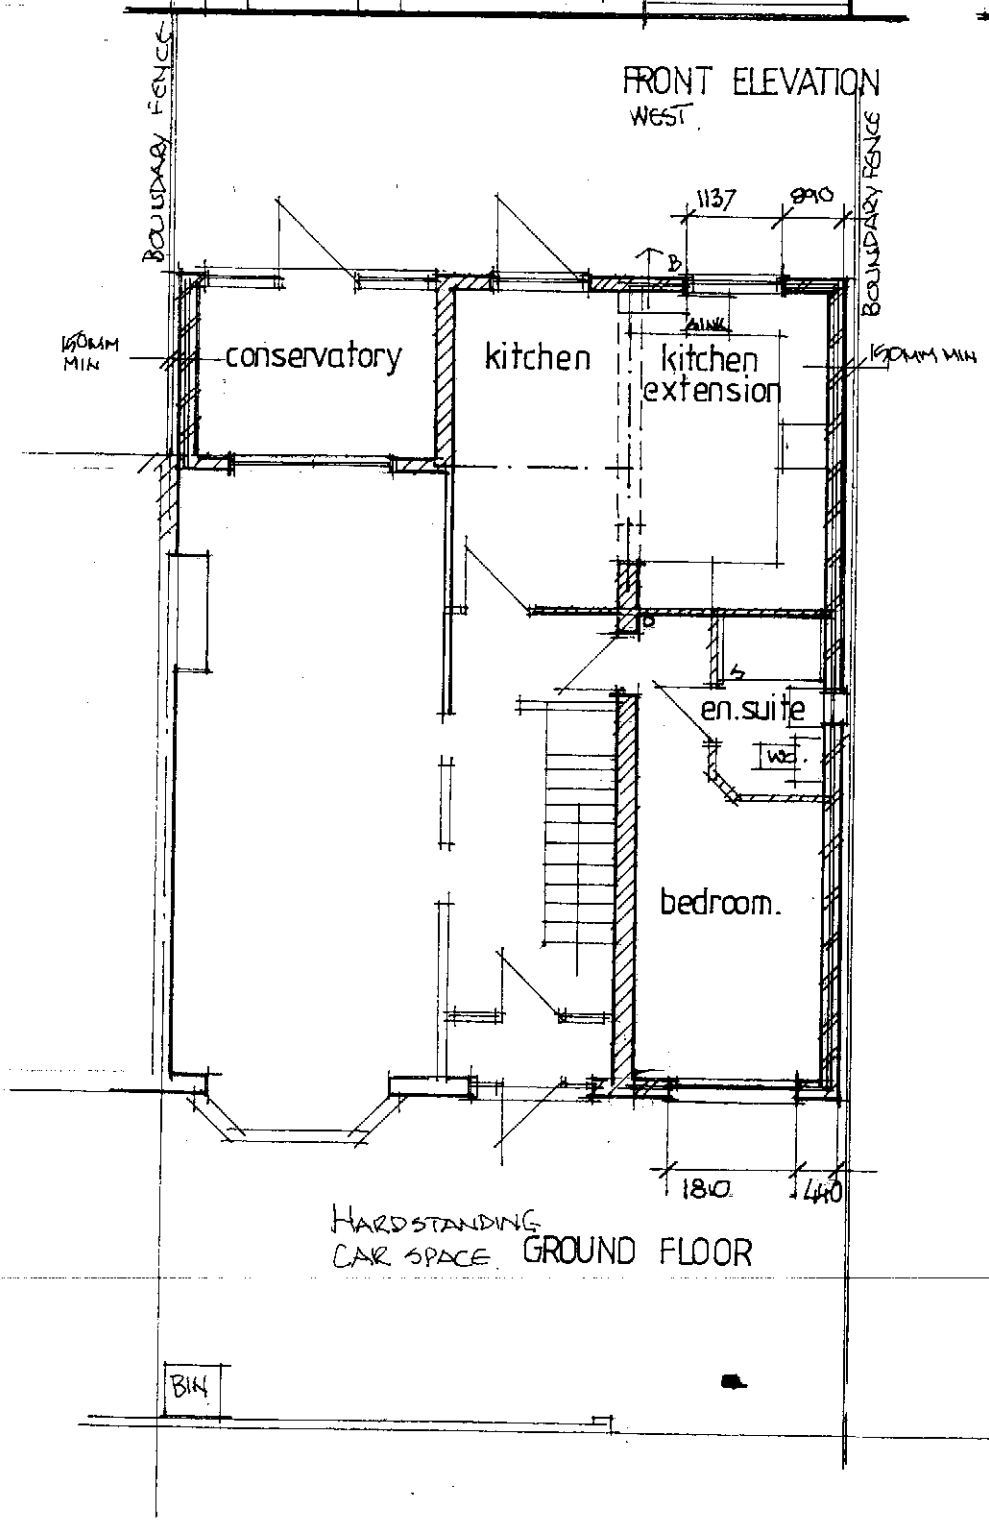

HARDSTANDING CAR SPACE.

GROUND FLOOR

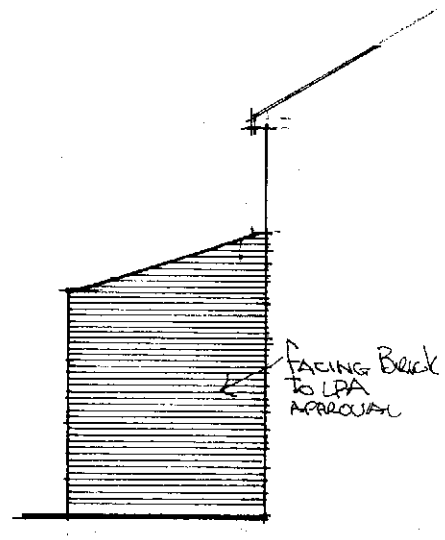

SIDE ELEVATION
(NORTH.

PLANNING

3

DATE

GROUND FLOOR EXTENSION

33 MELLINGTON AVE
PARRS WOOD M20 5WE

1.100