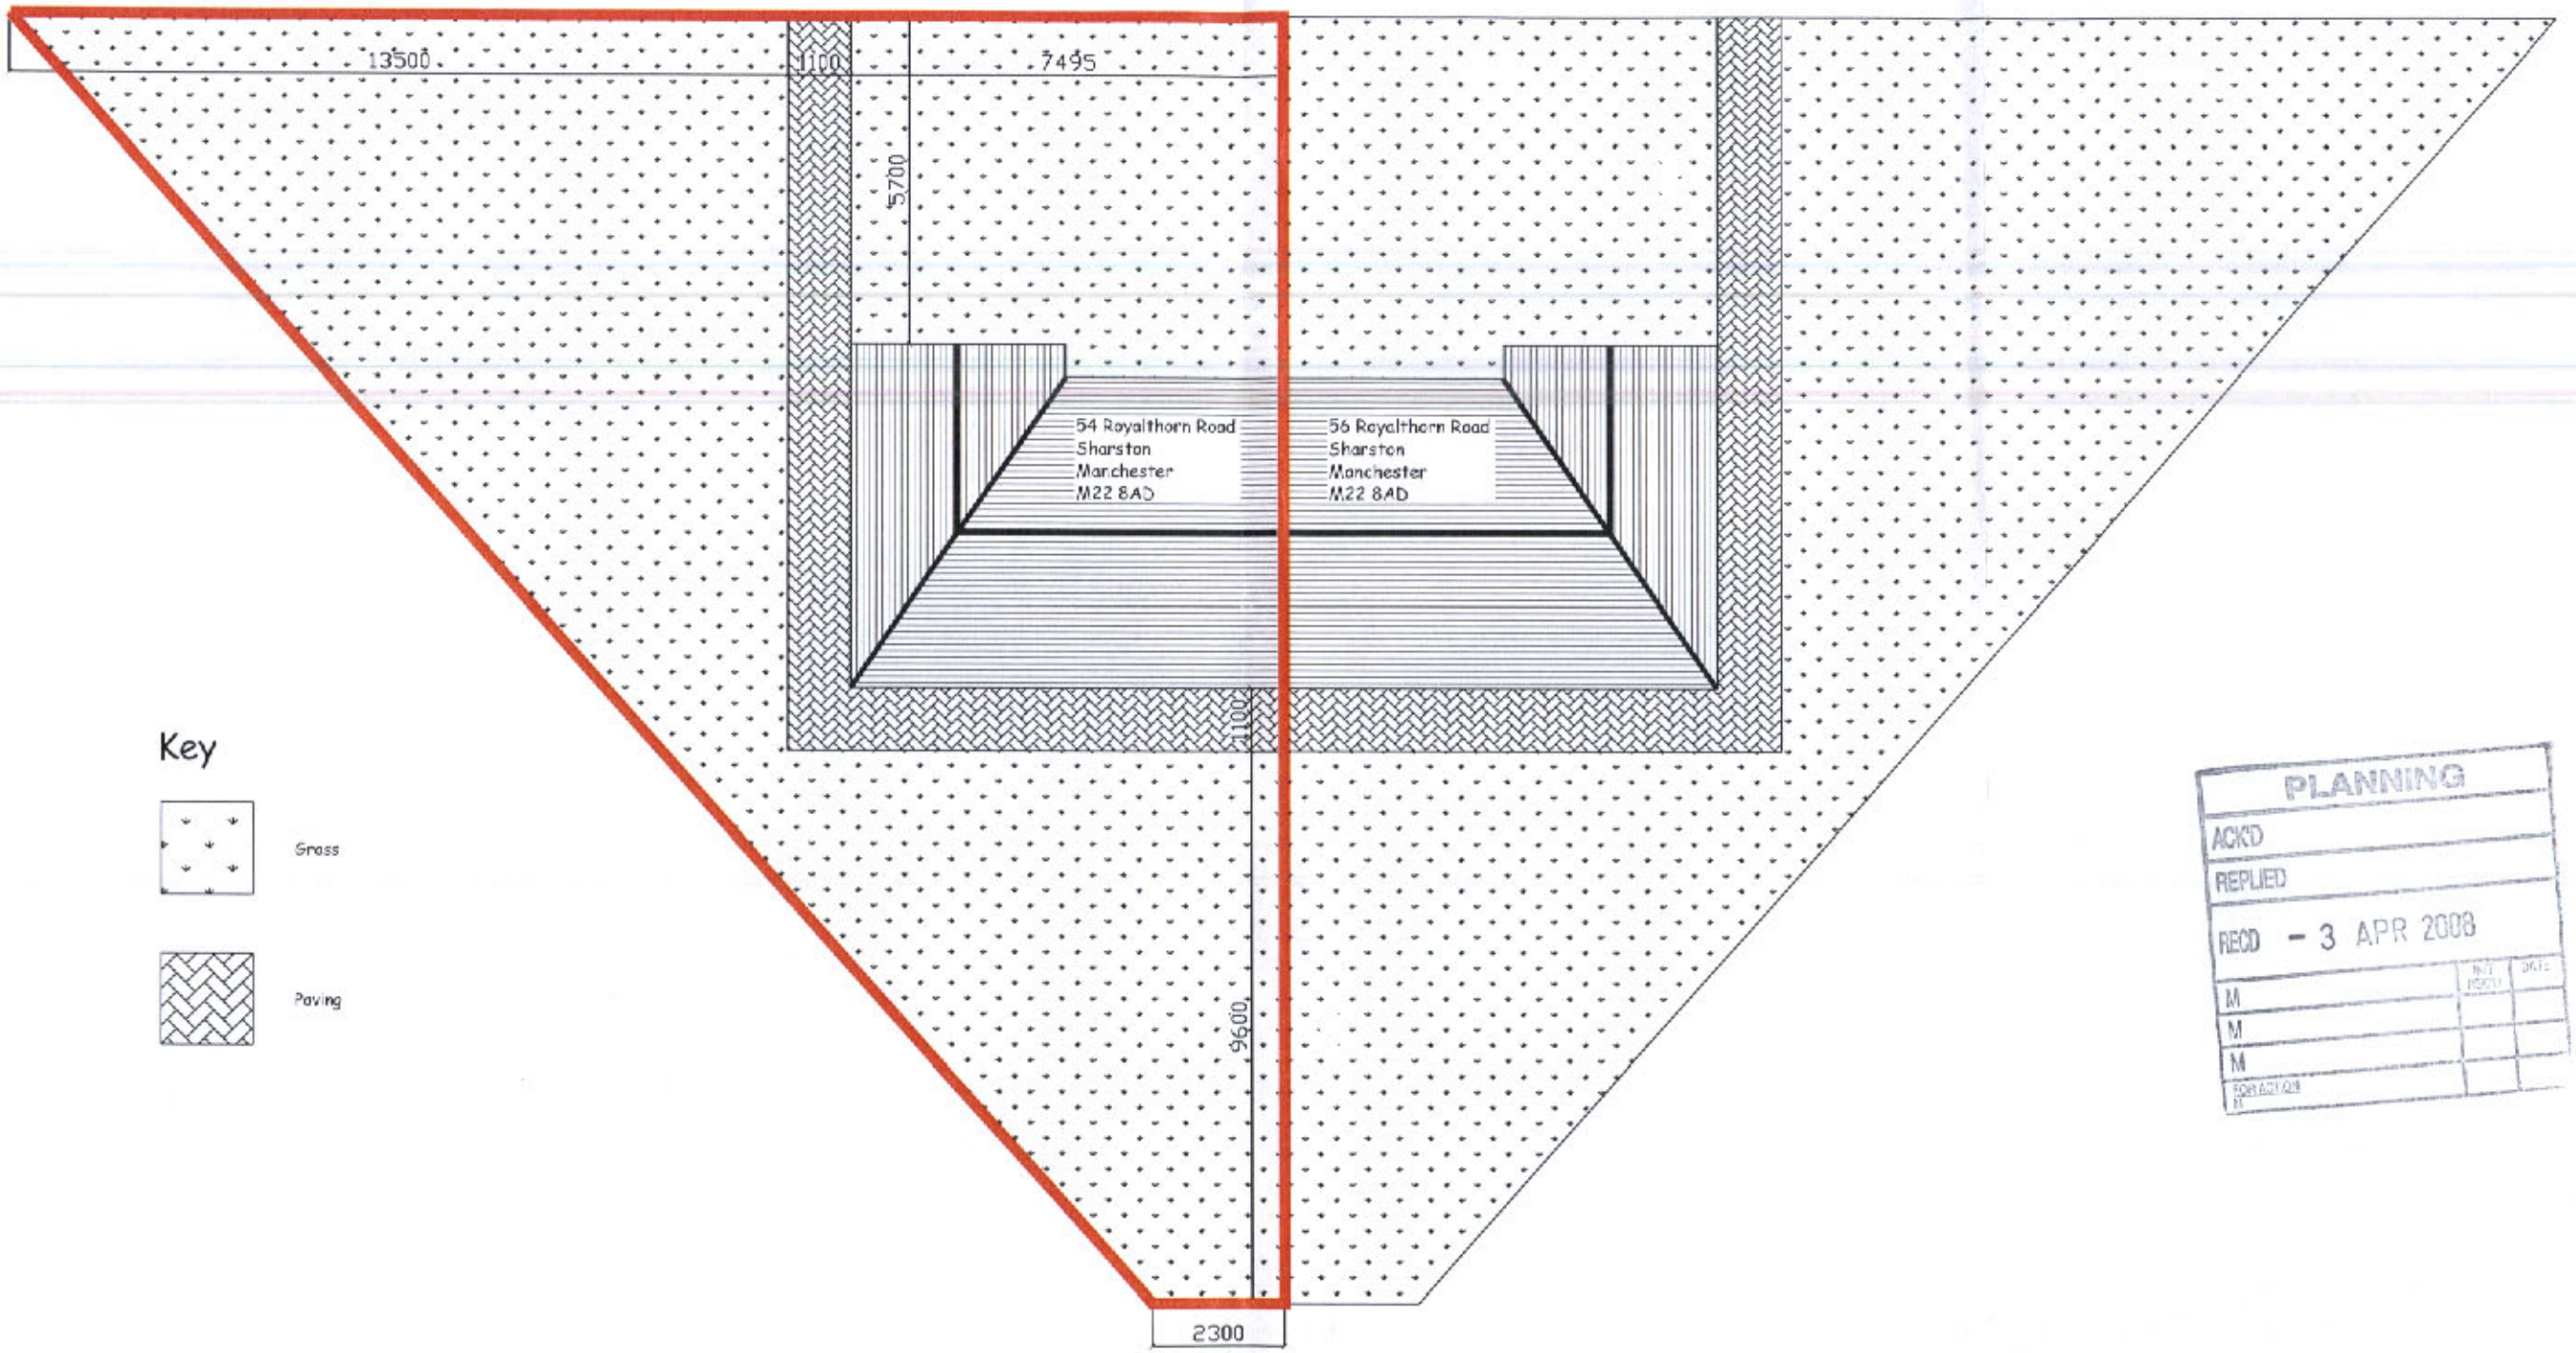

Key

Grass

Paving

PLANNING
ACK'D
REPLIED
RECD - 3 APR 2008
M
M
M
FOR ADVICE

Site Layout

54 Royalthorn Rd

Planning Application

Rev	Date	Revison

Title

Existing Site Layout

Scale 1:125

Date February 2008

Dwg. No.

M228AD/08