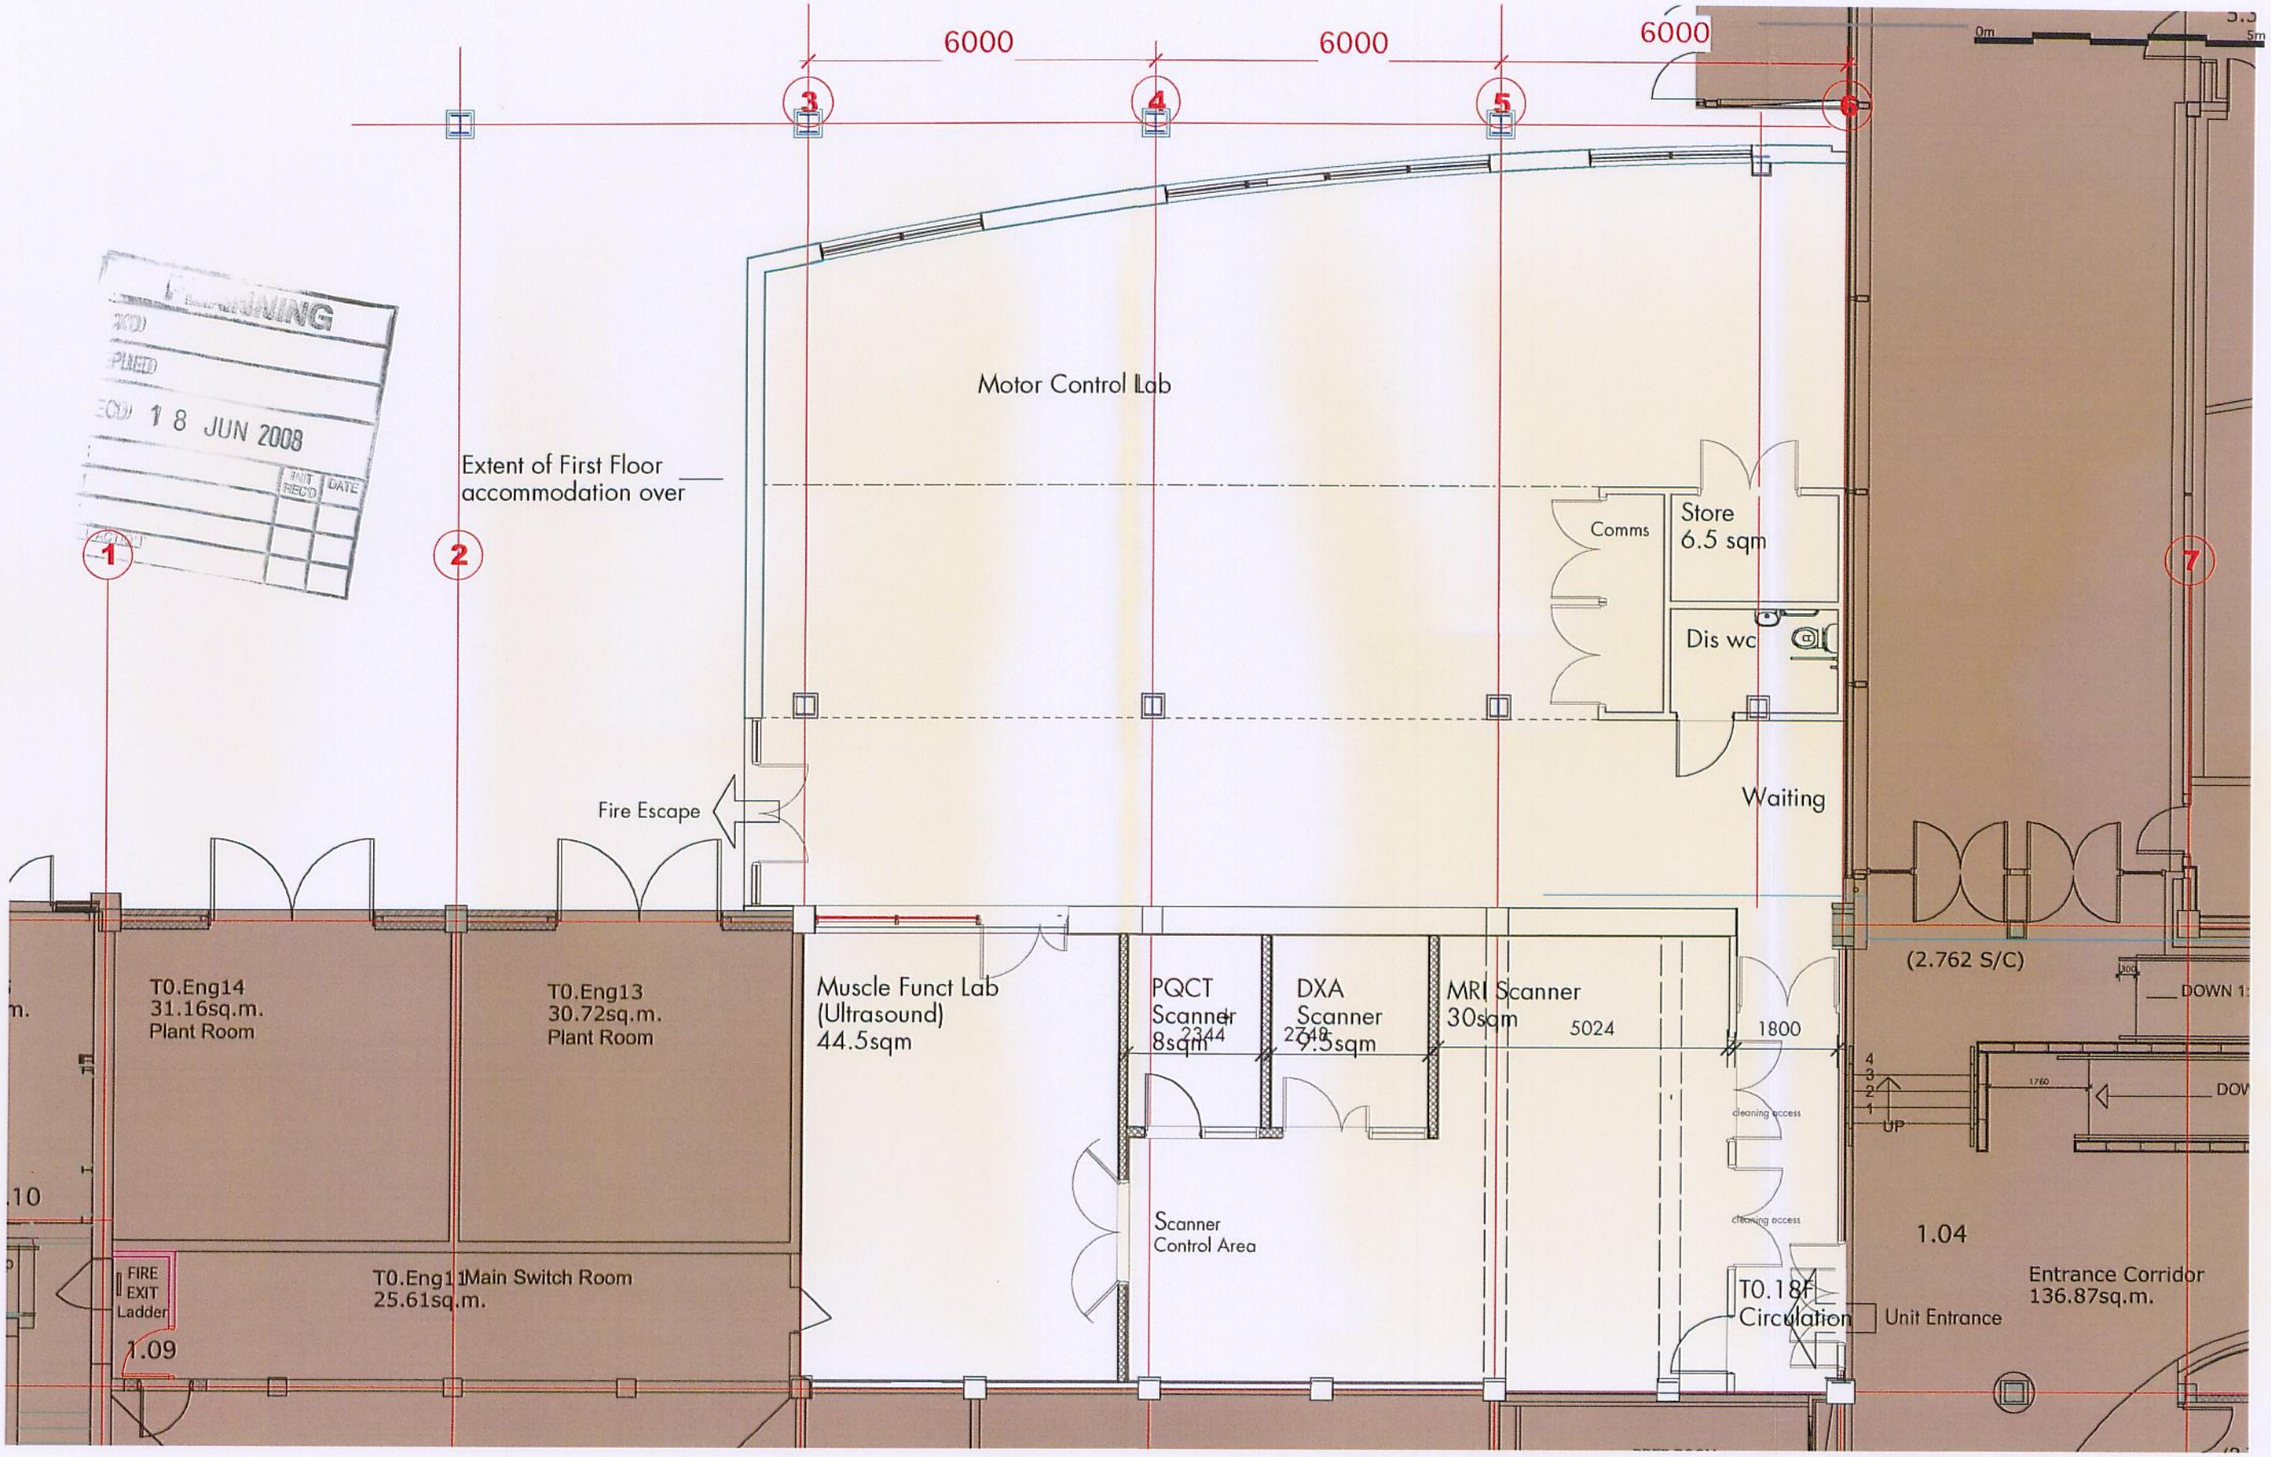

18 JUN 2008

Manchester Metropolitan University

JOHN DALTON TOWER - IRM Extension
for
Manchester Metropolitan University

fairhursts
DRWN: PDC CHKD: AC

DRAWING TITLE: **GROUND FLOOR LAYOUT**
SCALE: **1:100 @ A3**
DWG NO: **7054B_01_02**