Design and drawings are the copyright of architecture:m


Written permission must be sought before duplication


Any discrepancy found between information given on this drawing and that given elsewhere or recorded on site shall be notified immediately to the project architect in writing

Do not scale from this drawing or derive dimensions from digital media

All dimensions are to be checked prior to works commencing on site

Status Key
S - Survey
F - Feasibility
P - Planning
D - Detailed Design
T - Tender
C - Construction
A - As Built

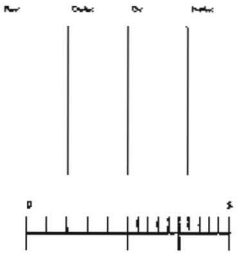

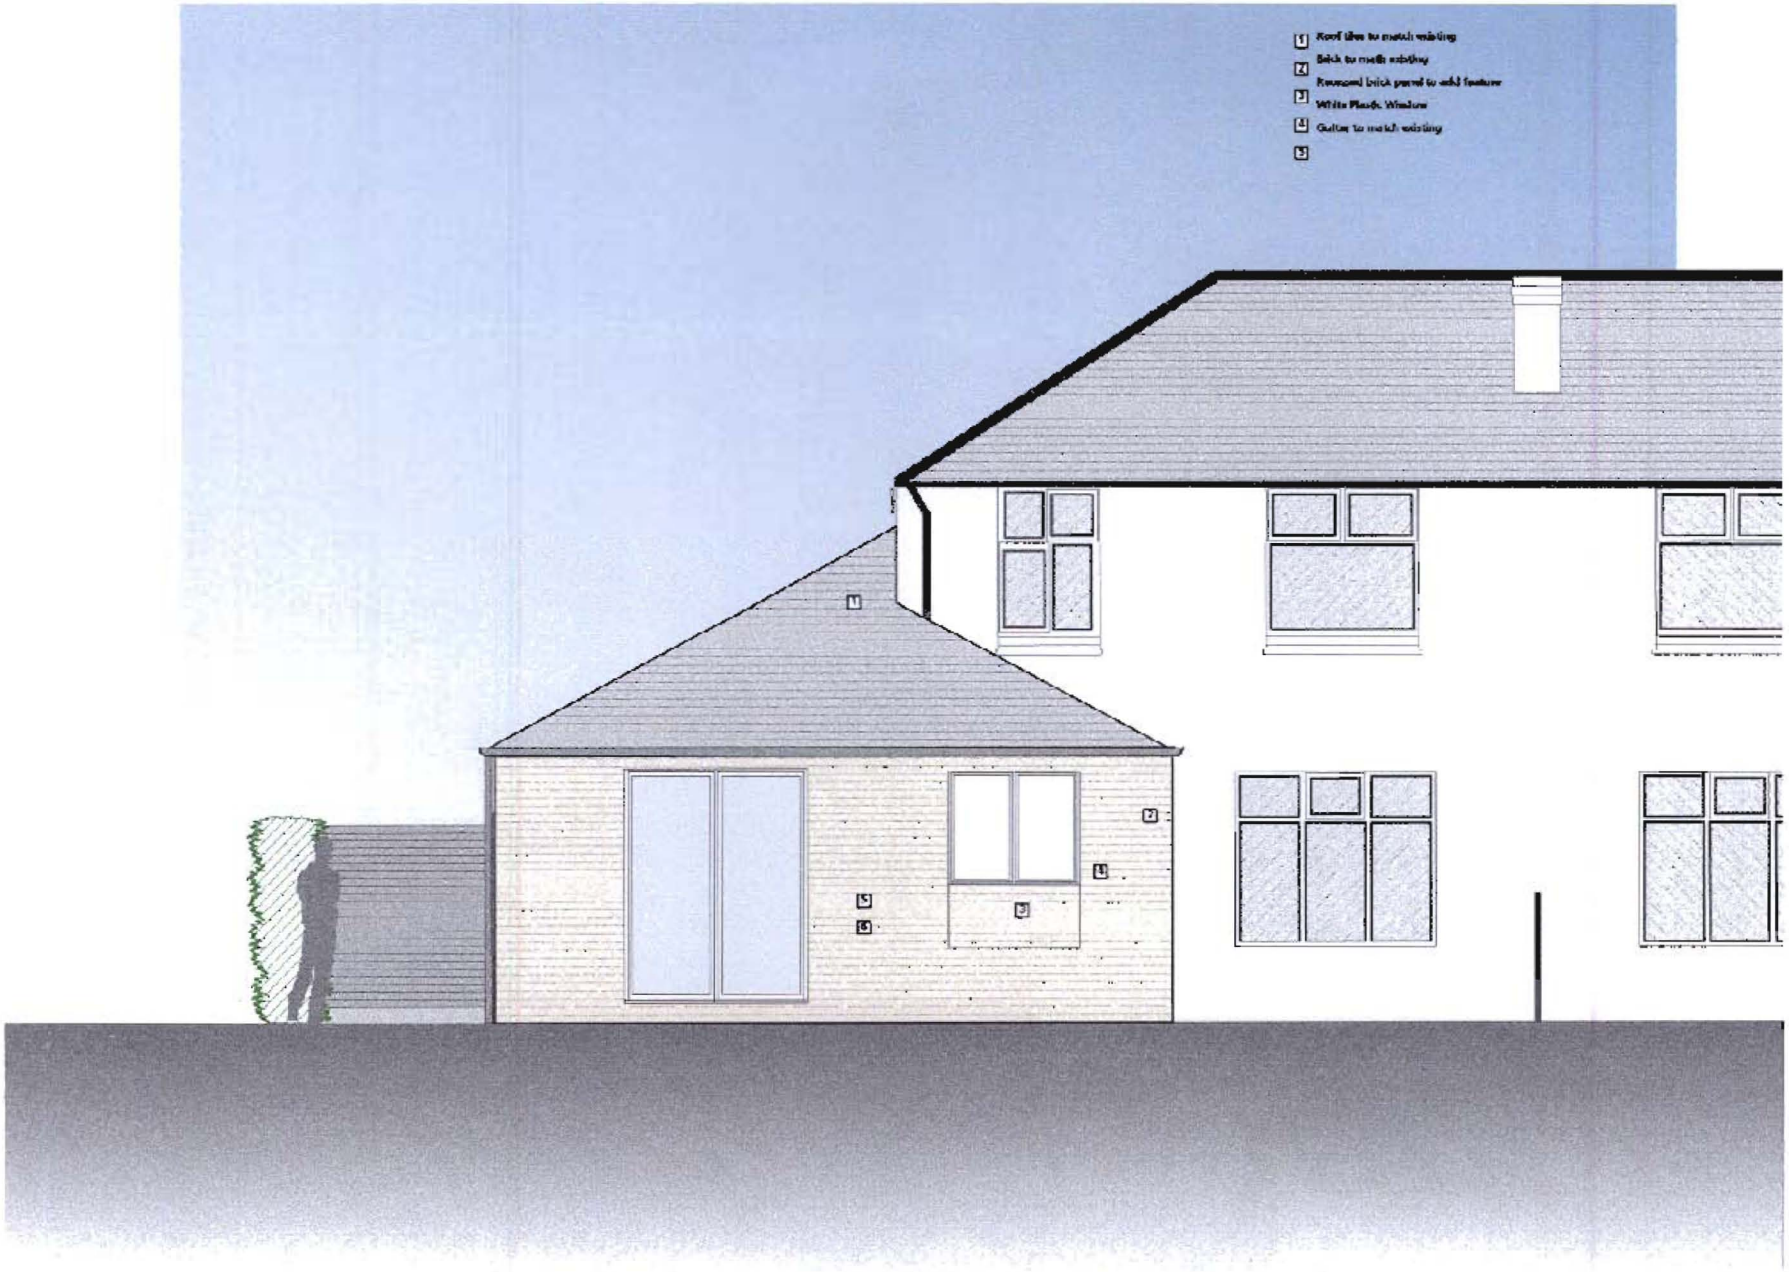

architecture:m
RIBA
Cardigan Chambers
12 Cardigan Street,
Birmingham
B4 7HB
t +44 (0) 121 233 3334
f +44 (0) 121 233 3335
mail@architecturem.co.uk

- Stephens Road
- Prop Rear Elv(sth facing)

01.03.10
1:50@A1, 1:100@A3
DR

246 •104 •S• /