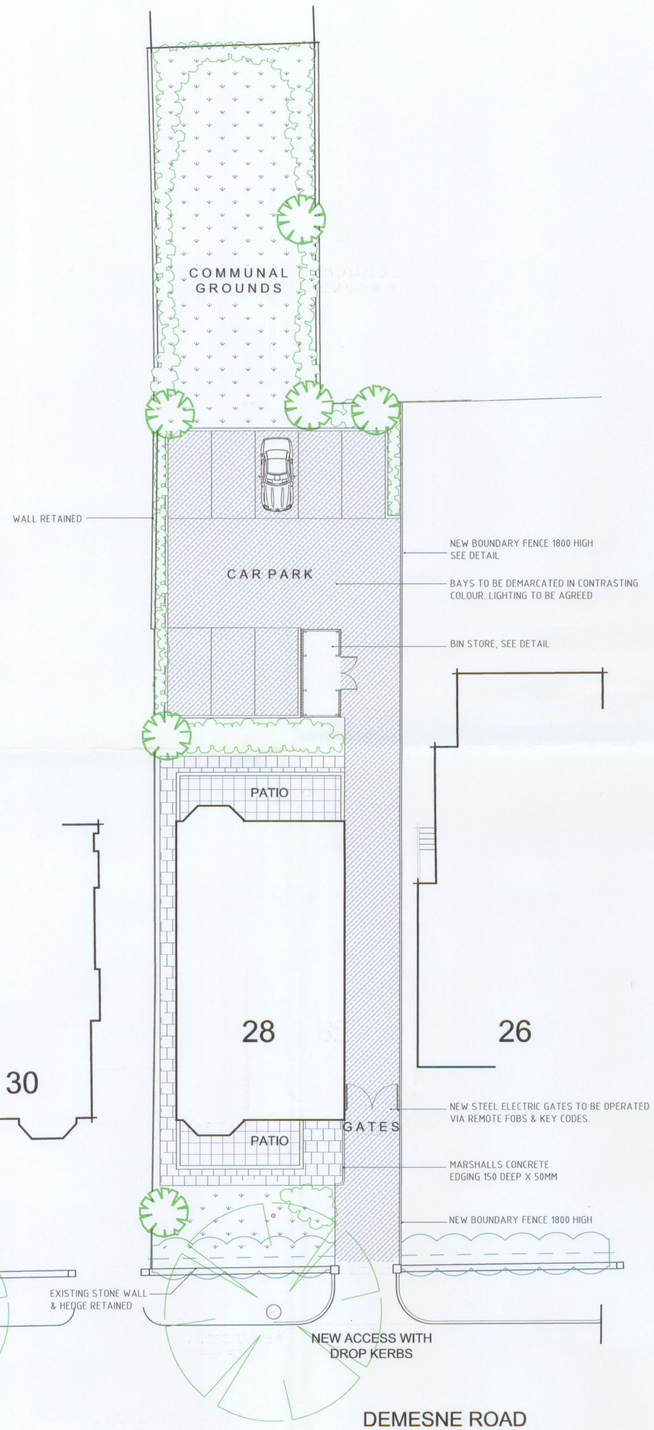

SITE/ LANDS CAPE PLAN 1:150

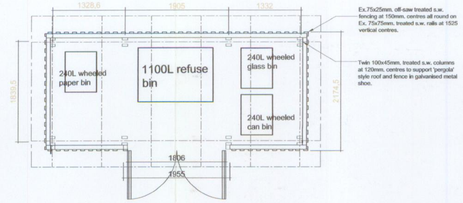

PROPOSED REFUSE STORE 1:50

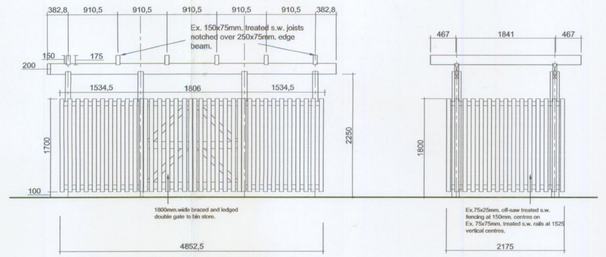

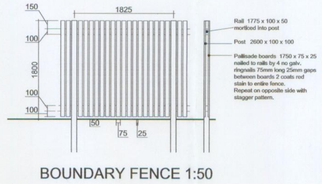

BOUNDARY FENCE 1:50

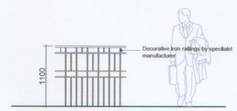

PROTECTIVE RAILINGS AROUND SUNKEN PATIOS 1:50

LEGEND

- SHRUB PLANTING
- NEW TREES
- LAWN
- BITUMEN MACADAM
- 600MM SQUARE YORKSHIRE PAVING
- 600X900 PAVING

PLANTING SCHEDULE

TREE PLANTING

SPECIES	FORM	AGE	GIRTH	HEIGHT	CLEAR STEM		ROOT
Alnus Glutinosa Lacianata	EHS	3x	14-16	4500	2000		B
Prunus Avium Plene	EHS	3x	14-16	4500	2000		B

SHRUB PLANTING

SPECIES	SIZE	HEIGHT	BREAKS		OTHER
Fargesia Merielae Simba	3L	400-500mm	5		All full in pots
Mahonia x Media Charity	10L	400-600mm	3		
Hebe Sutherlandii	3L	200-300mm	5		
Pinus mugo Gnom	10L	300-400mm	3		
Pieioblastus fortunei	3L	200-300mm		7	All full in pots
Pieioblastus viridistriatus	3L	200-300mm	7		All full in pots
Rosa Frau dagmar Hastrup	3L	300-400mm	4		
Miscanthus sinensis Zebrinus	3L				
Rosa Bonica	4L		3		
Lavandula Hidcote	3L	200-300mm	5		

HEDGE PLANTING

Pyracantha red cushion 5L 300-400mm, 4 breaks to be planted as a double staggered row with plants at 400mm centres and rows 400mm apart



FRONT ELEVATION

checked by the contractor on site before commencing work. Any discrepencies should be reported to the architect immediately. All rights are reserved and are not transferable. Unauthorised reproductions of this drawing are not permitted.

archirama.co.uk

Client: Mr Khaffaf

Project: land @28 Demesne Road
Whalley Range, Manchester M16 8HJ

PLANNING

PROPOSED NEW APARTMENT BLOCK

dwg: 02 scale: 1:100 & 1:150 date: Jan 08

archirama.co.uk

