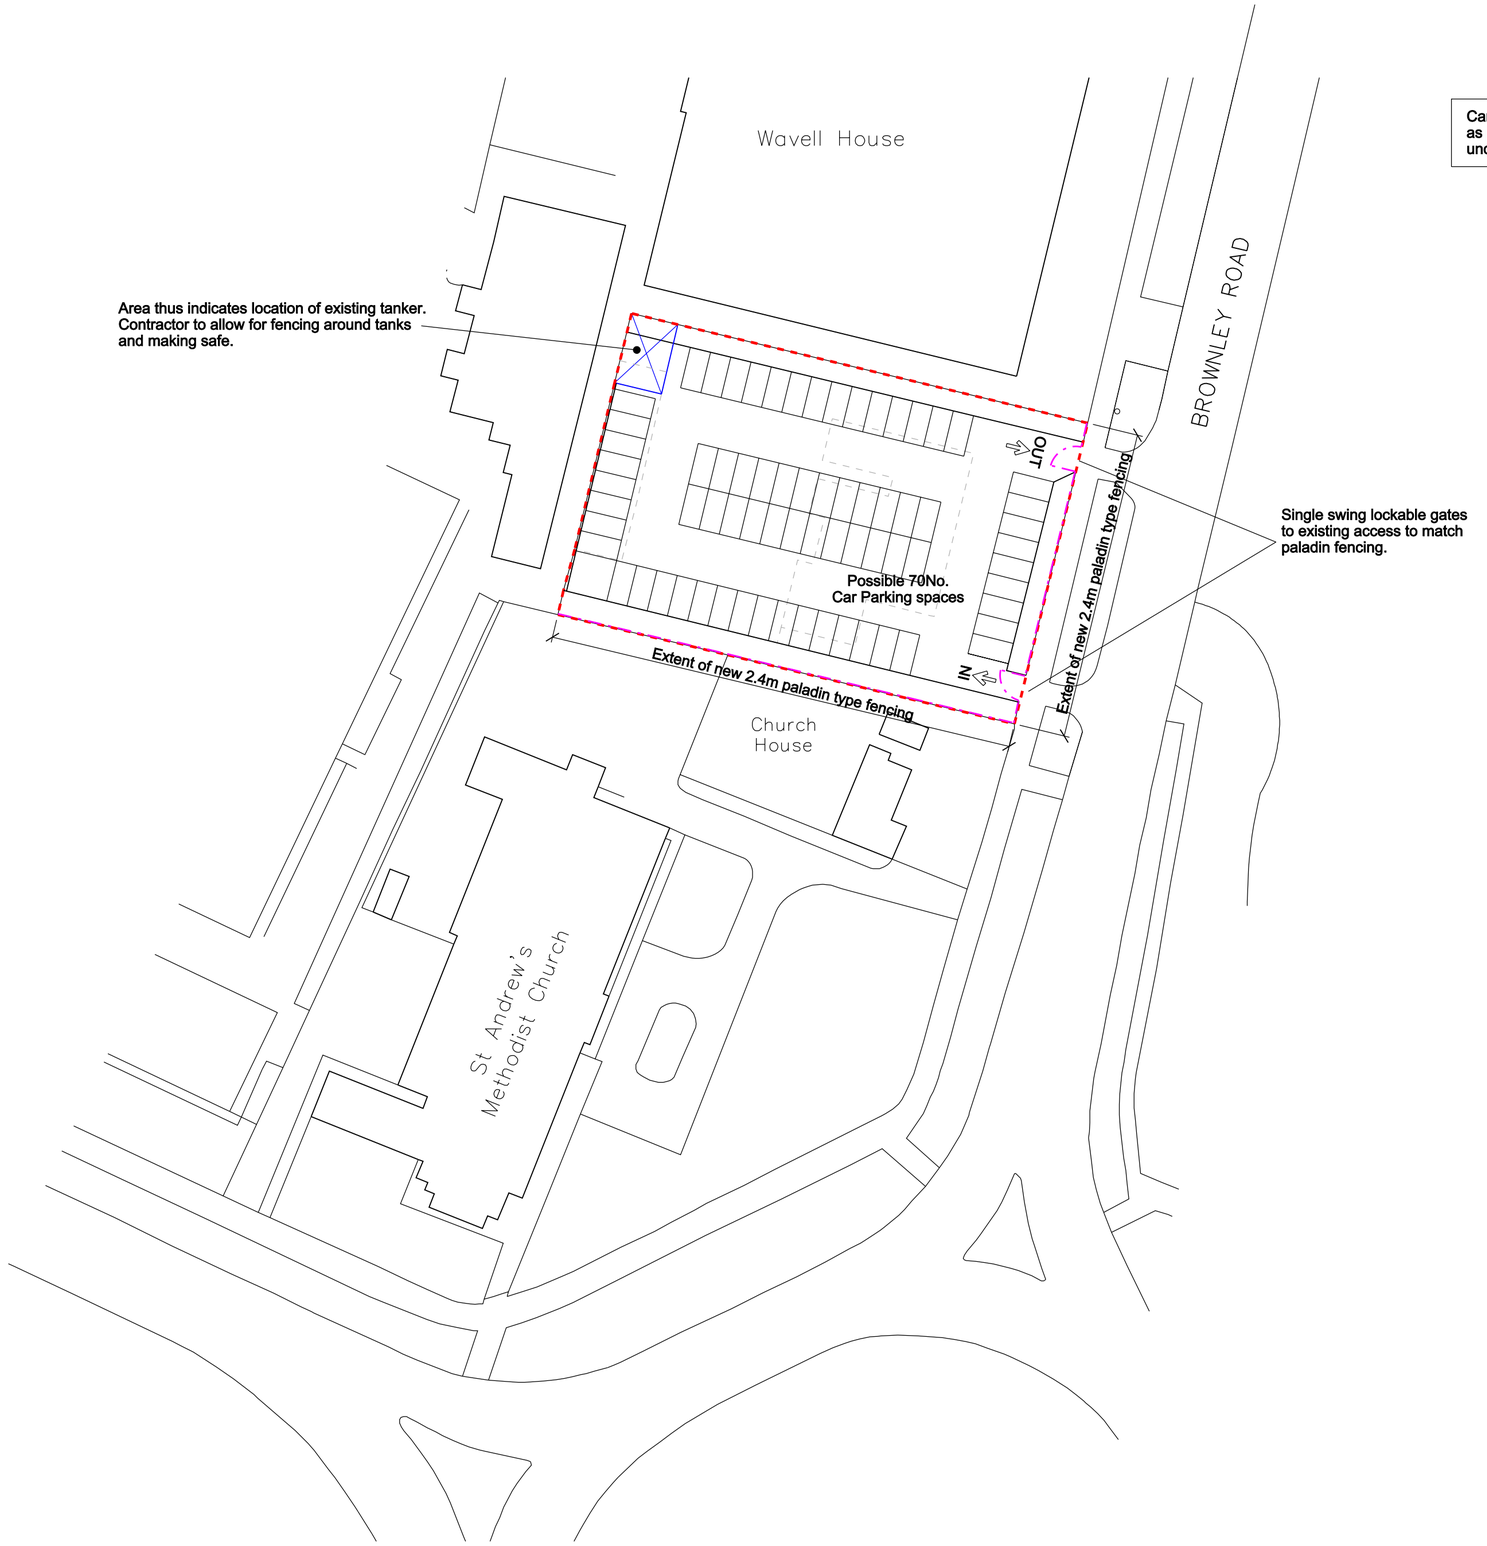

Car Parking numbers & layout to be taken as indicative.
as parking access is to restricted to neighbouring properties
under clients supervission.

robertsgardner
ARCHITECTS

revisions

REV	AUTHOR	DATE	DESCRIPTION
-	-	-	-
-	-	-	-
-	-	-	-
-	-	-	-
-	-	-	-
-	-	-	-
-	-	-	-
-	-	-	-
-	-	-	-

revisions

REV	AUTHOR	DATE	DESCRIPTION
-	-	-	-
-	-	-	-
-	-	-	-
-	-	-	-
-	-	-	-
-	-	-	-
-	-	-	-
-	-	-	-
-	-	-	-

This drawing is the copyright of Roberts Gardner Ltd and should not be reproduced in whole or in part or used in any manner whatsoever without their written permission.

Do Not scale off this drawing, use only figured dimensions and report any discrepancies or omissions to the Architect immediately.

contact

ROBERTS GARDNER LIMITED
Friars Court, College Street, Gloucester, GL1 2NE
T. 01452 380111 F. 01452 300354
www. or email@robertsgardner.co.uk
Registered Office as above: England No. 2123857

project

PROPOSED NEW CAR PARK
FORMER POLICE STATION
BROWNLEY ROAD, WYTHENSHAWE
for
ST. MODWEN

drawing

Overall Site Layout
Temporary Parking Layout

5829/11
Revision: -

AUTHOR AS
DATE NOV. 07
SCALE 1/500 @ A2

Planning