

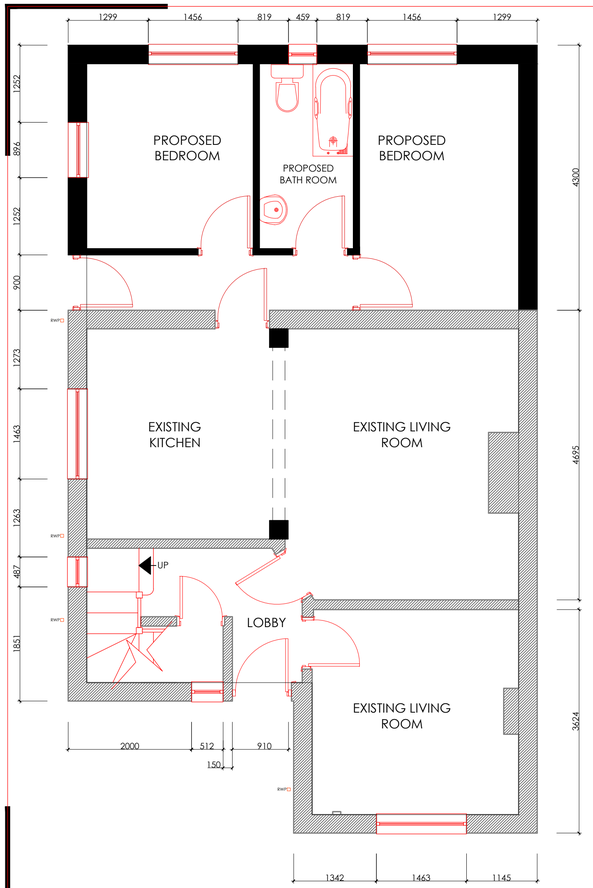


PROPOSED GROUND FLOOR PLAN
47.3 Sq M

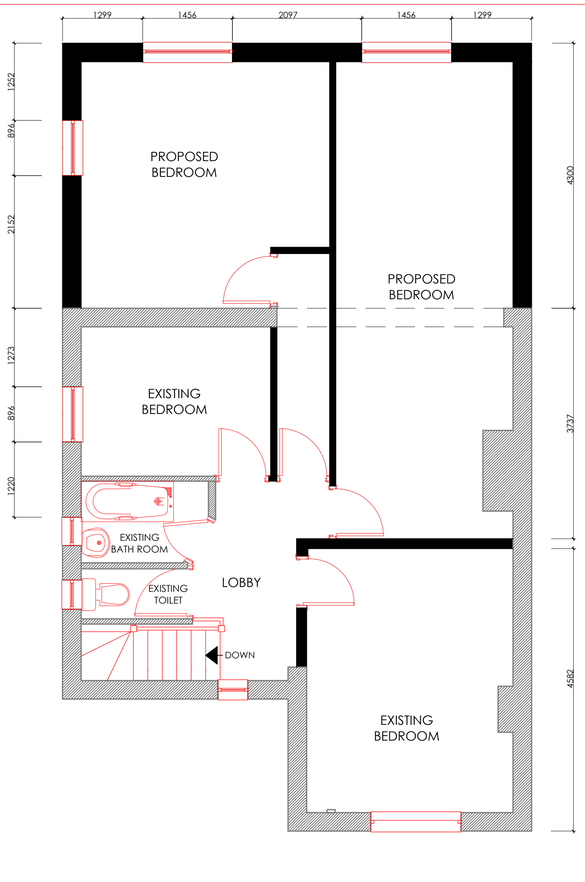


PROPOSED FIRST FLOOR PLAN

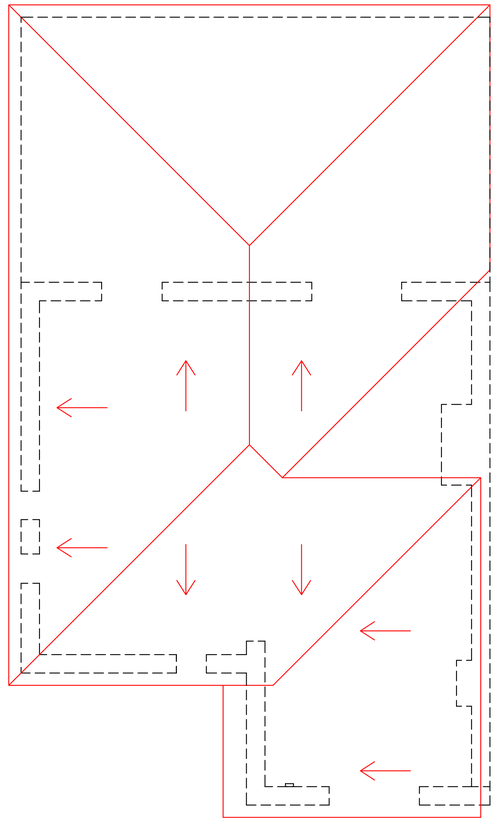

PROPOSED ROOF PLAN

NOTES:

NOT FOR PLANNING

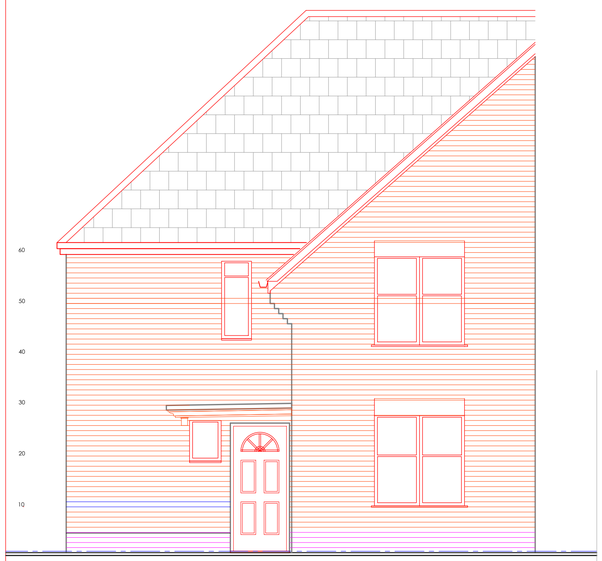


PROPOSED FRONT ELEVATION



PROPOSED REAR ELEVATION



PROPOSED SIDE ELEVATION

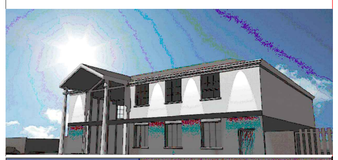

ARCH DESIGNS

B.A.(HONS)ARCHITECTURE

Rev : .

Date: SEP 2013

PROJECT: 249 PLATT LANE
MANCHESTER

TITLE: PROPOSED PLANS AND ELEVATIONS

Scale: 1:50

Date: SEP 2013

Dwg. No: 02

REV	DATE	DESCRIPTION
Rev:	Date:	
REV	DATE	DESCRIPTION
Rev:	Date:	

Arch Designs. Tel: 07765322511

Project. 249 PLATT LANE