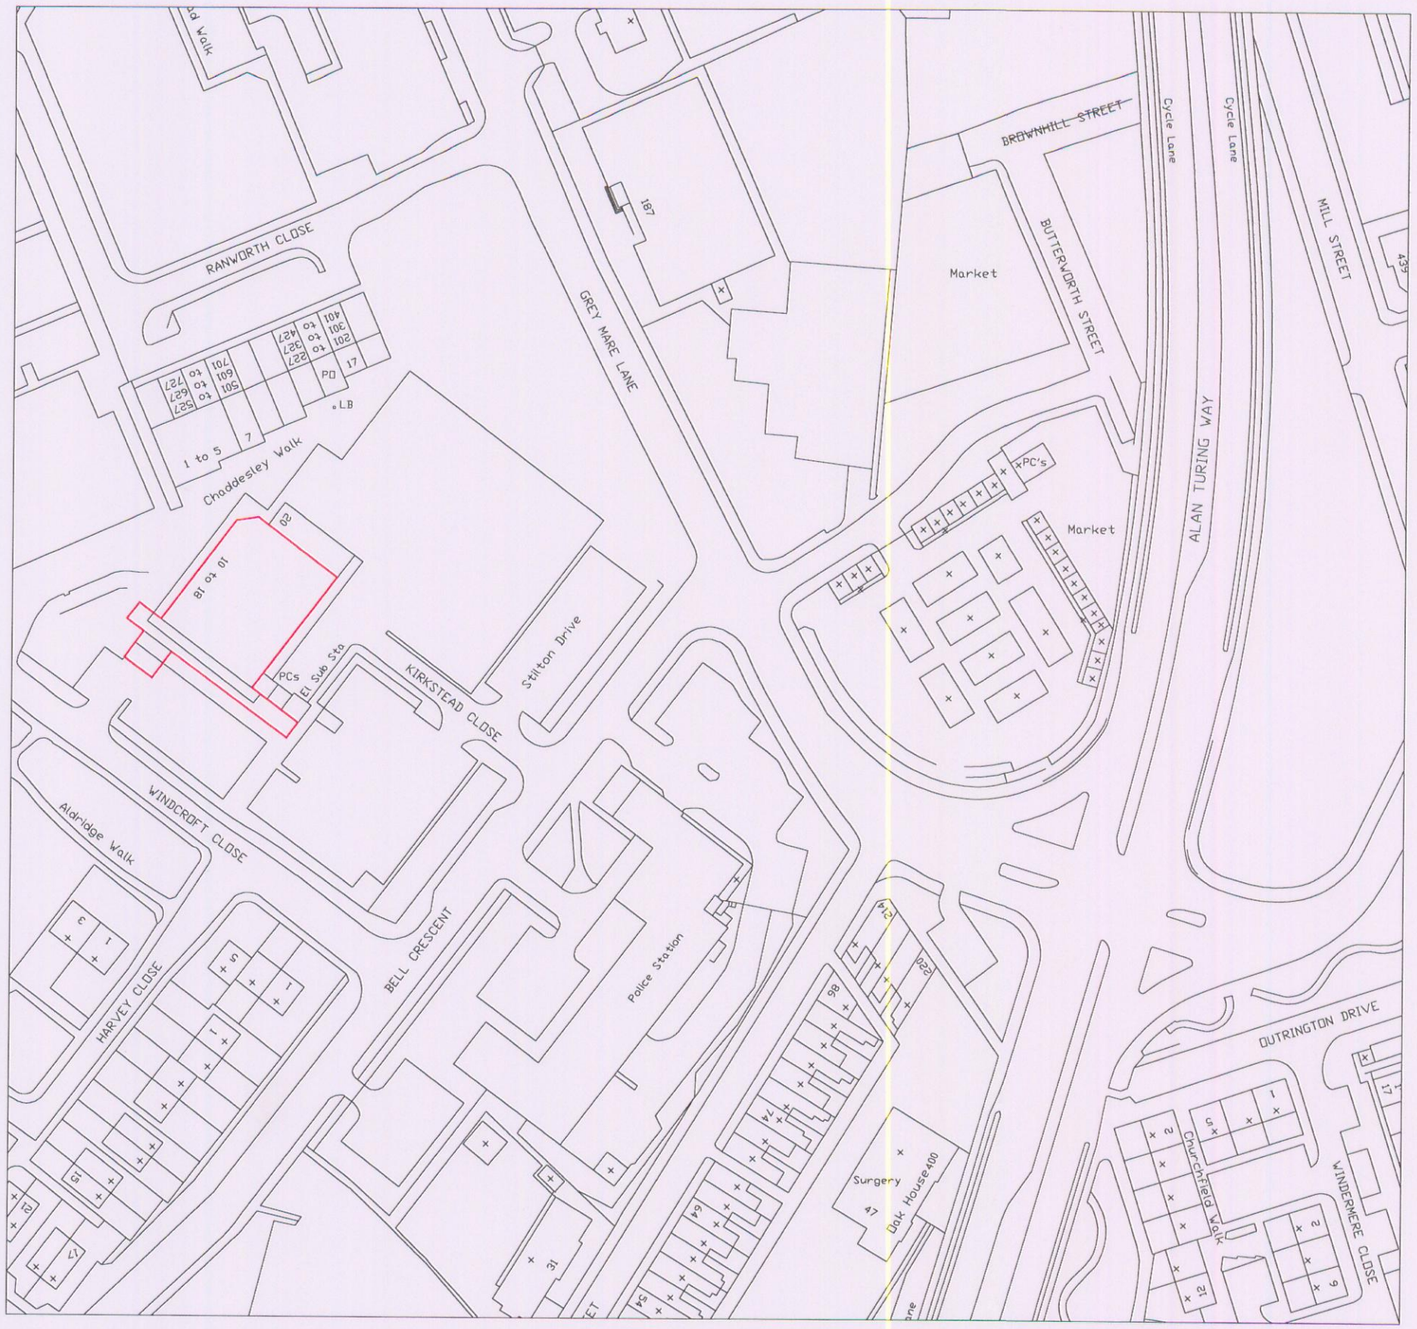


N

APPLICATION BOUNDARY

PLANNING
ACK'D
REPLIED
RECD 26 MAY 2009
M DATE
M
M
FOR ACTION

Reid

client	NEW EAST MANCHESTER
project	BESWICK PRECINCT
dwg. title	SITE LOCATION PLAN
dwg no.	A.L.001
dwg status	INFORMATION
scale	1:1250 @ A3
date	MAY 2009
revision	
checked	

notes

1. DO NOT SCALE FROM THIS DRAWING – USE FIGURED DIMENSIONS ONLY.
2. READ IN CONJUNCTION WITH ALL OTHER CONSULTANTS/SPECIALISTS DRAWINGS. REPORT ANY DISCREPANCIES BEFORE AFFECTED WORK COMMENCES.
3. ALL SETTING OUT DIMENSIONS TO BE CHECKED ON SITE BY CONTRACTOR BEFORE WORK COMMENCES.
4. THIS DRAWING REMAINS COPYRIGHT OF REID ARCHITECTS. COPY/DISTRIBUTE ONLY WITH CONSENT OF AUTHOR.

rev.description

ARCHITECTS
DESIGNERS
PROJECT MANAGERS
Fairbairn
72 Sackville Street
Manchester M1 3NJ
T: 0161 234 0991
F: 0161 234 0992
E: studio@reid-architects.com