

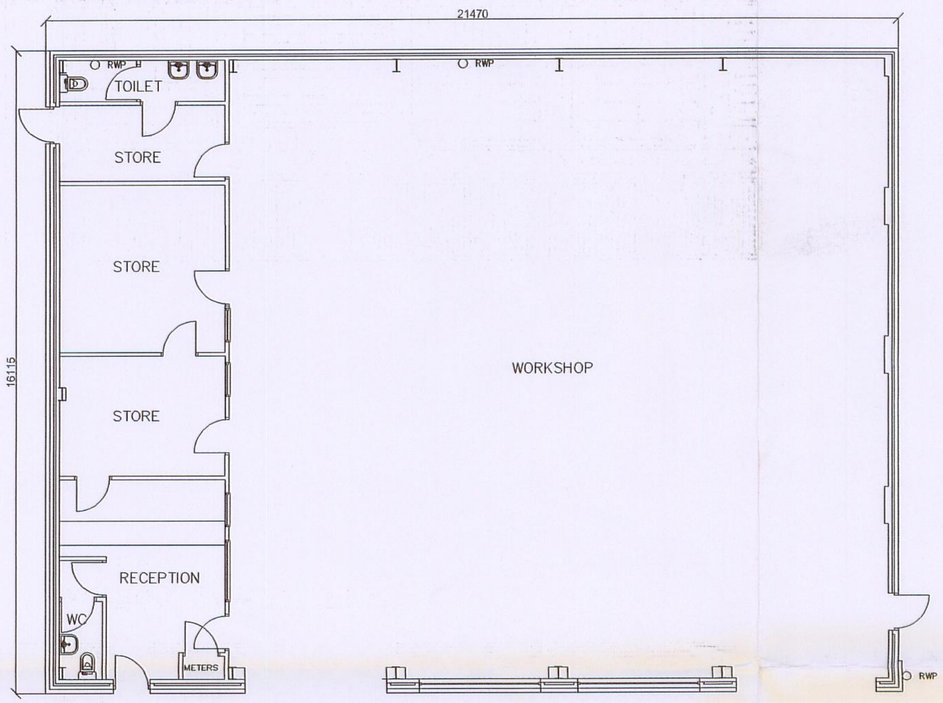


EXISTING LAYOUT PLAN
Scale 1:100

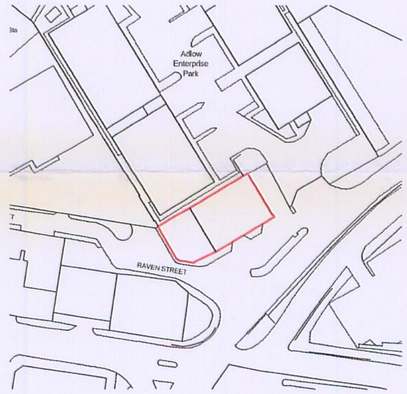

OS PLAN (AS EXISTING)
scale 1:1250

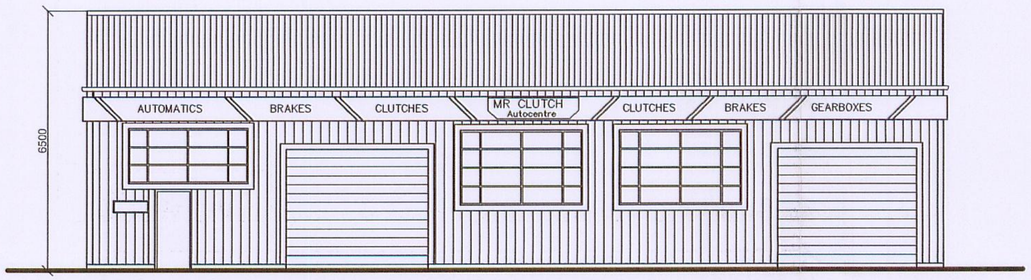

EXISTING FRONT ELEVATION
scale 1:100

APPLICATION FOR PLANNING CONSENT

Client:
Clutch International (Proptertics) Ltd
2 Priory Road
Strood, Rochester
Kent, ME2 2EG

Title:
Existing Layout and Front Elevation

Project:
Extension/Refurbishment/Alteration
Mr Clutch
Blackett Street
Manchester, M12 6EU

Drawing No.: 39862 - 101PL
Revision:
Scale: A.I
Size: A2
Drawn: CJW
Date: 9/9/08

STEVENS SCANLAN LLP
SURVEYORS – VALUERS – BUILDING SURVEYORS
73 Mosley Street
Manchester
M2 3JN
Tel: 0161 236 8781
Fax: 0161 236 8531
e-mail: manchester@stevens-scanlan.co.uk