UPPER BROOK STREET

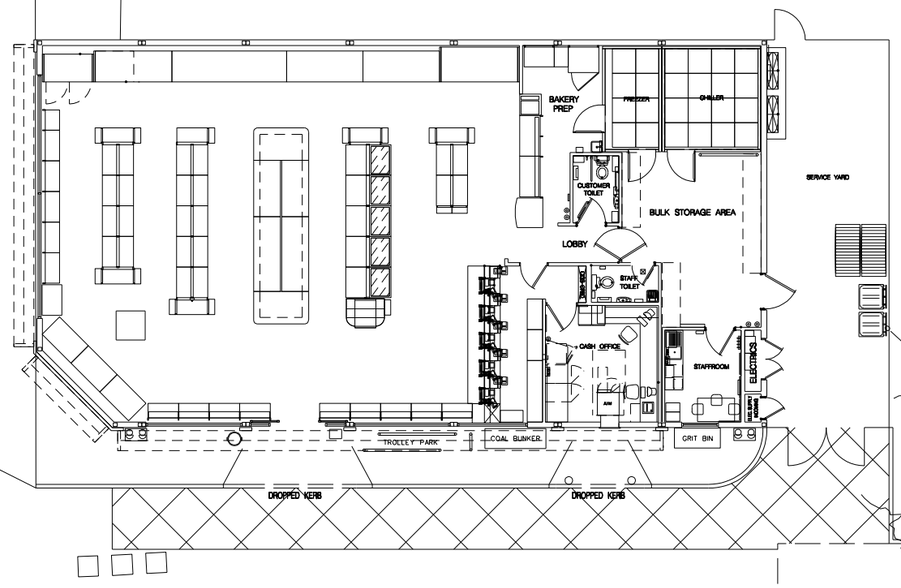

REV.	AMENDMENTS	DATE

N W E S

0 SCALE 1:50 2m
0 SCALE 1:100 4m
0 SCALE 1:200 8m
0 SCALE 1:500 20m
0 SCALE 1:1250 50m

PROJECT
3117
RUSHOLME EXPRESS

DESCRIPTION
ATM INSTALLATION
EXISTING LAYOUT (1 of 2)

DRAWING No. 3117gag##.dgn

PHASE ISSUE

SYSTEM ID. No.

SCALE 1:200@A3

DATE OCT 2009

DRAWN C SMITH

CHECKED D EDWARDS

PHOENIX
PLANNING & DESIGN
SERVICES (UK) LTD

TESCO

TESCO STORES LIMITED
STORE PLANNING DEPARTMENT
PROPERTY SERVICES
P.O. BOX 400, CIRRUS BUILDING, SHIRE PARK
WELWYN GARDEN CITY, HERTS. AL7 1AB
TELEPHONE : 01707 395150

THE COPYRIGHT AND ALL OTHER RIGHTS IN AND RELATING TO THIS PUBLICATION BELONG TO AND ARE THE SOLE PROPERTY OF TESCO STORES LIMITED. ALL RIGHTS ARE RESERVED. NEITHER THE WHOLE NOR ANY PART OF THIS PUBLICATION MAY BE REPRODUCED, OR TRANSMITTED IN ANY FORM, OR BY ANY ELECTRONIC OR MECHANICAL MEANS INCLUDING PHOTOCOPYING AND RECORDING OR FROM ANY RETRIEVAL SYSTEM WITHOUT THE PRIOR WRITTEN LICENCE FROM THE OWNER.
© 2008 TESCO STORES LIMITED

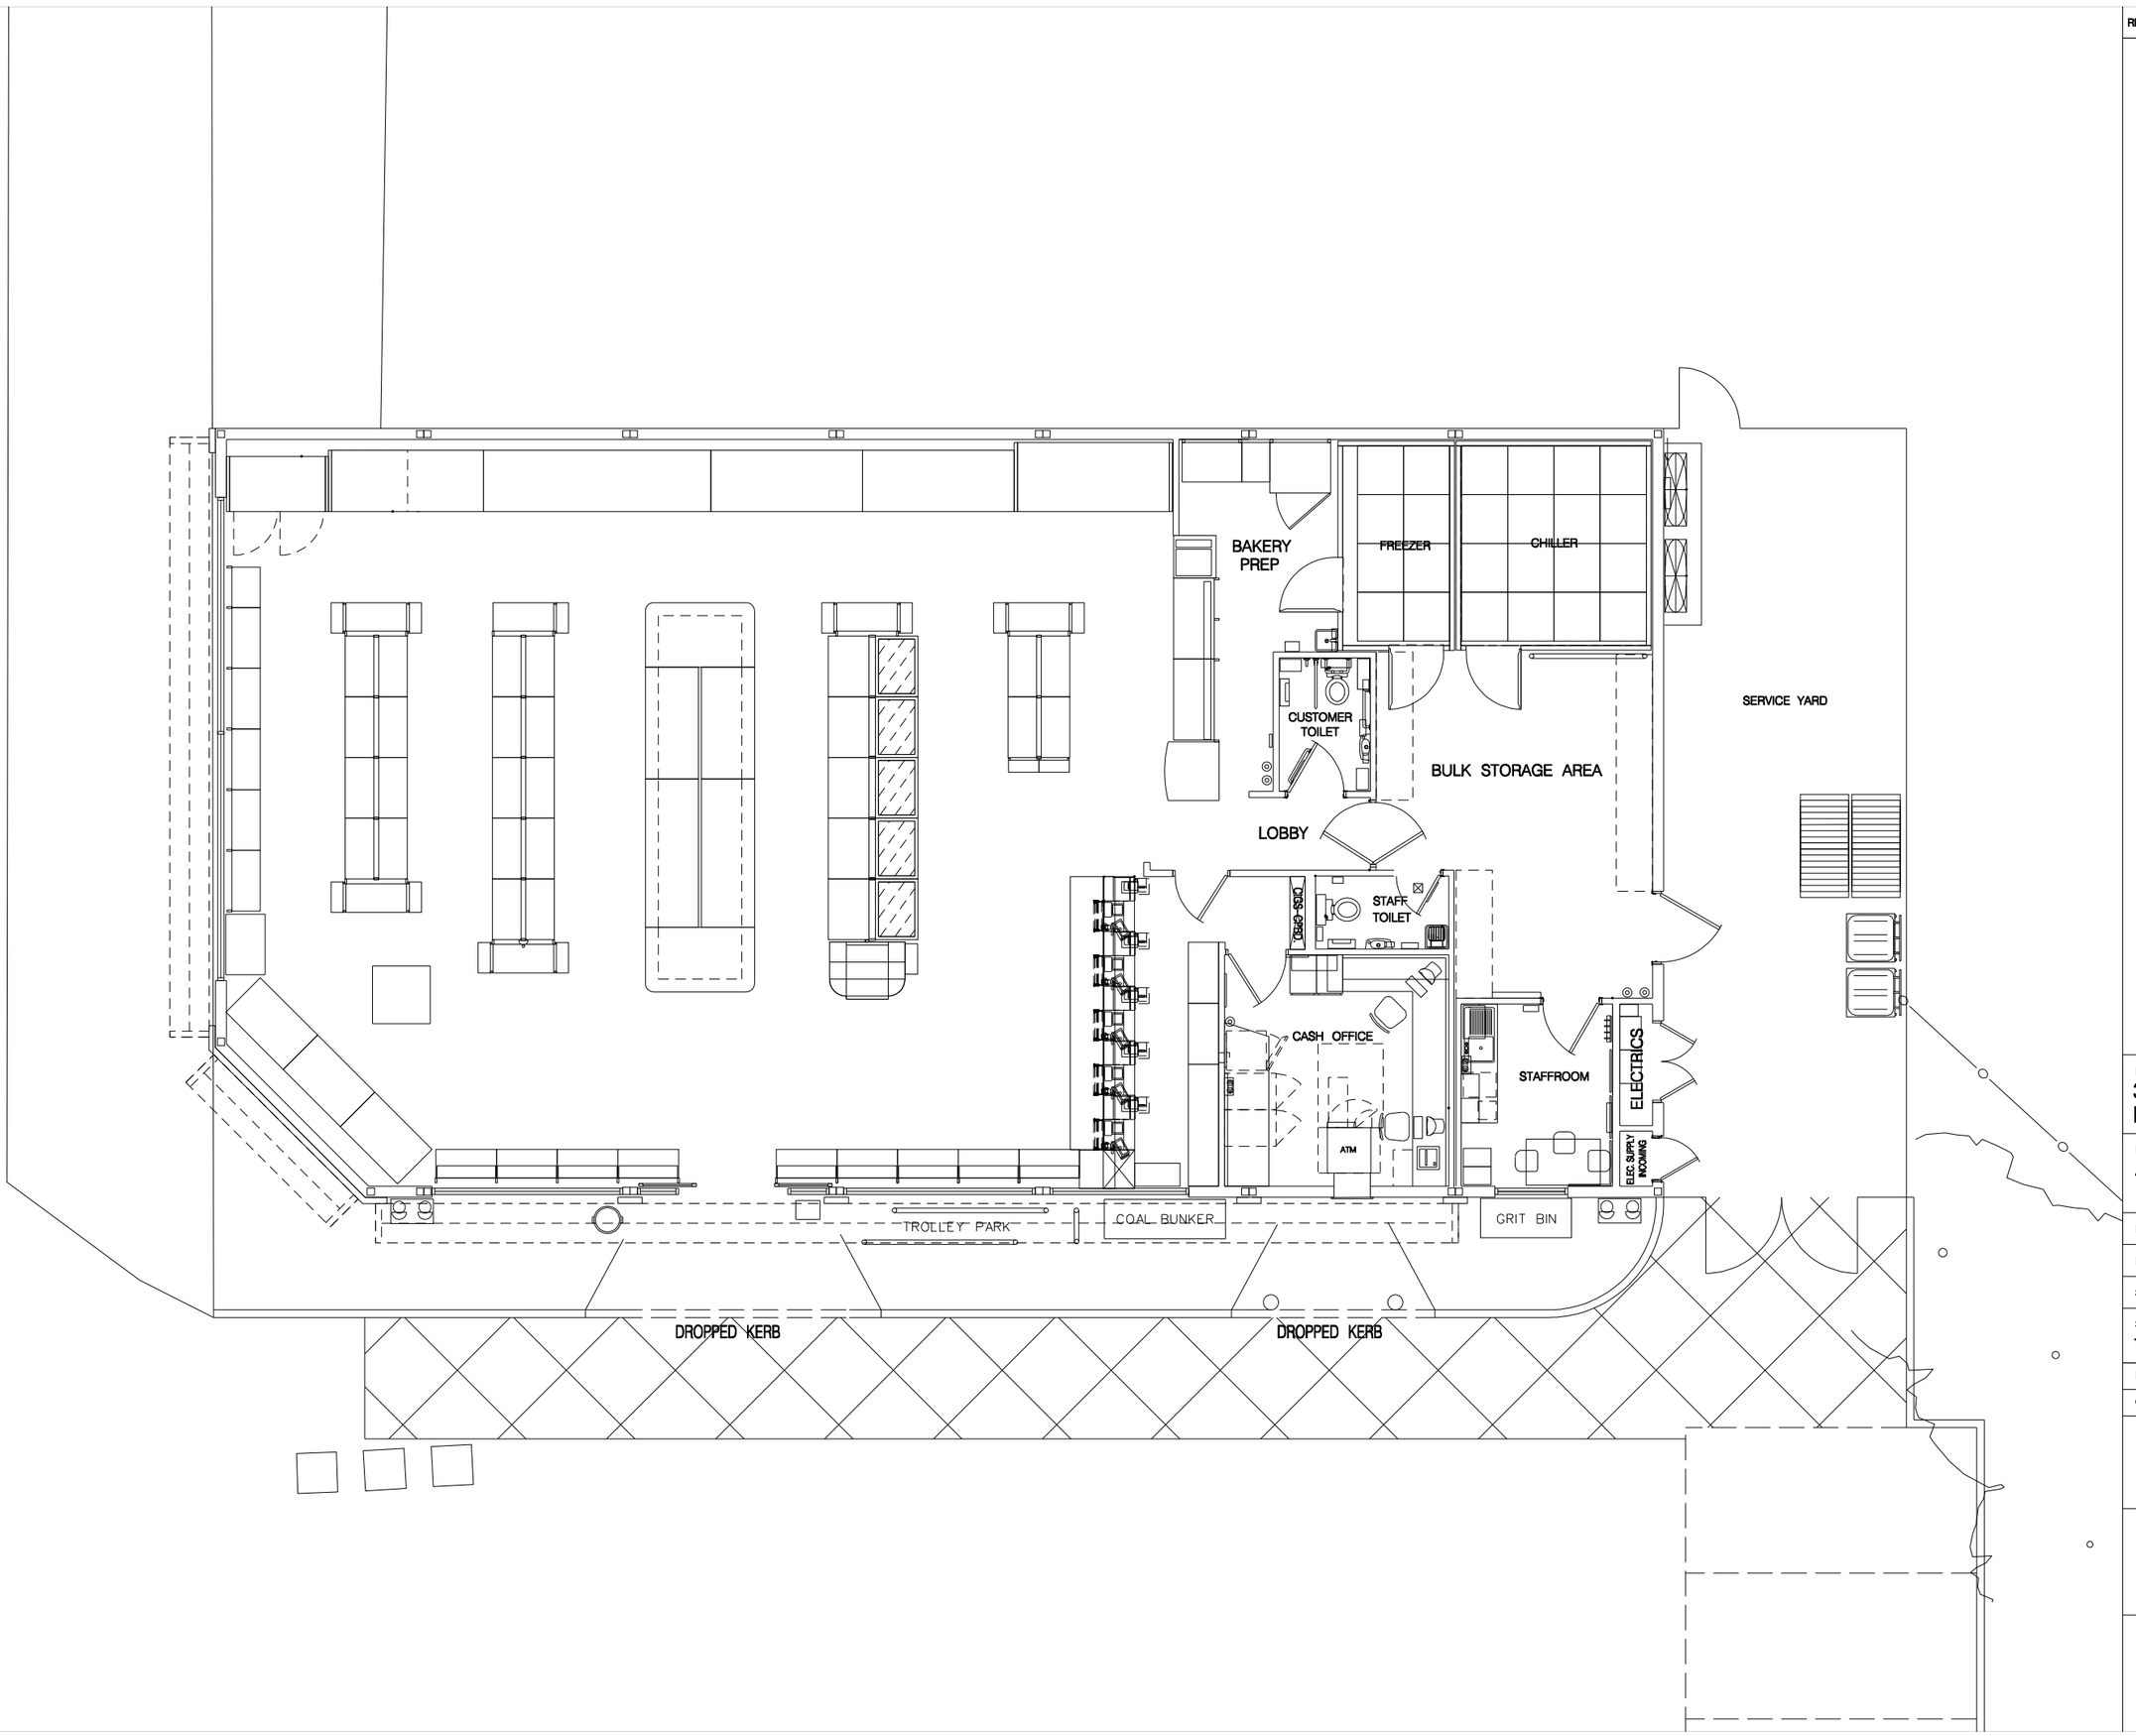

REV.	AMENDMENTS	DATE

N
W
E
S

0	SCALE 1:50	2m
0	SCALE 1:100	4m
0	SCALE 1:200	8m
0	SCALE 1:500	20m
0	SCALE 1:1250	50m

PROJECT
3117
RUSHOLME EXPRESS

DESCRIPTION
ATM INSTALLATION
EXISTING LAYOUT (2 of 2)

DRAWING NO. 3117gag##.dgn

PHASE ISSUE

SYSTEM ID. No.

SCALE 1:100@A3

DATE OCT 2009

DRAWN C SMITH

CHECKED D EDWARDS

PHOENIX
PLANNING & DESIGN
SERVICES (UK) LTD

TESCO

TESCO STORES LIMITED
STORE PLANNING DEPARTMENT
PROPERTY SERVICES
P.O. BOX 400, CIRRUS BUILDING, SHIRE PARK
WELWYN GARDEN CITY, HERTS. AL7 1AB
TELEPHONE : 01707 395150

THE COPYRIGHT AND ALL OTHER RIGHTS IN AND RELATING TO THIS PUBLICATION BELONG TO TESCO STORES LIMITED.
ALL RIGHTS ARE RESERVED. NEITHER THE WHOLE NOR ANY PART OF THIS PUBLICATION MAY BE REPRODUCED OR TRANSMITTED IN ANY FORM OR BY ANY ELECTRONIC OR MECHANICAL MEANS INCLUDING PHOTOCOPYING AND RECORDING OR FROM ANY RETRIEVAL SYSTEM WITHOUT THE PRIOR WRITTEN LICENCE FROM THE OWNER
© 2008 TESCO STORES LIMITED

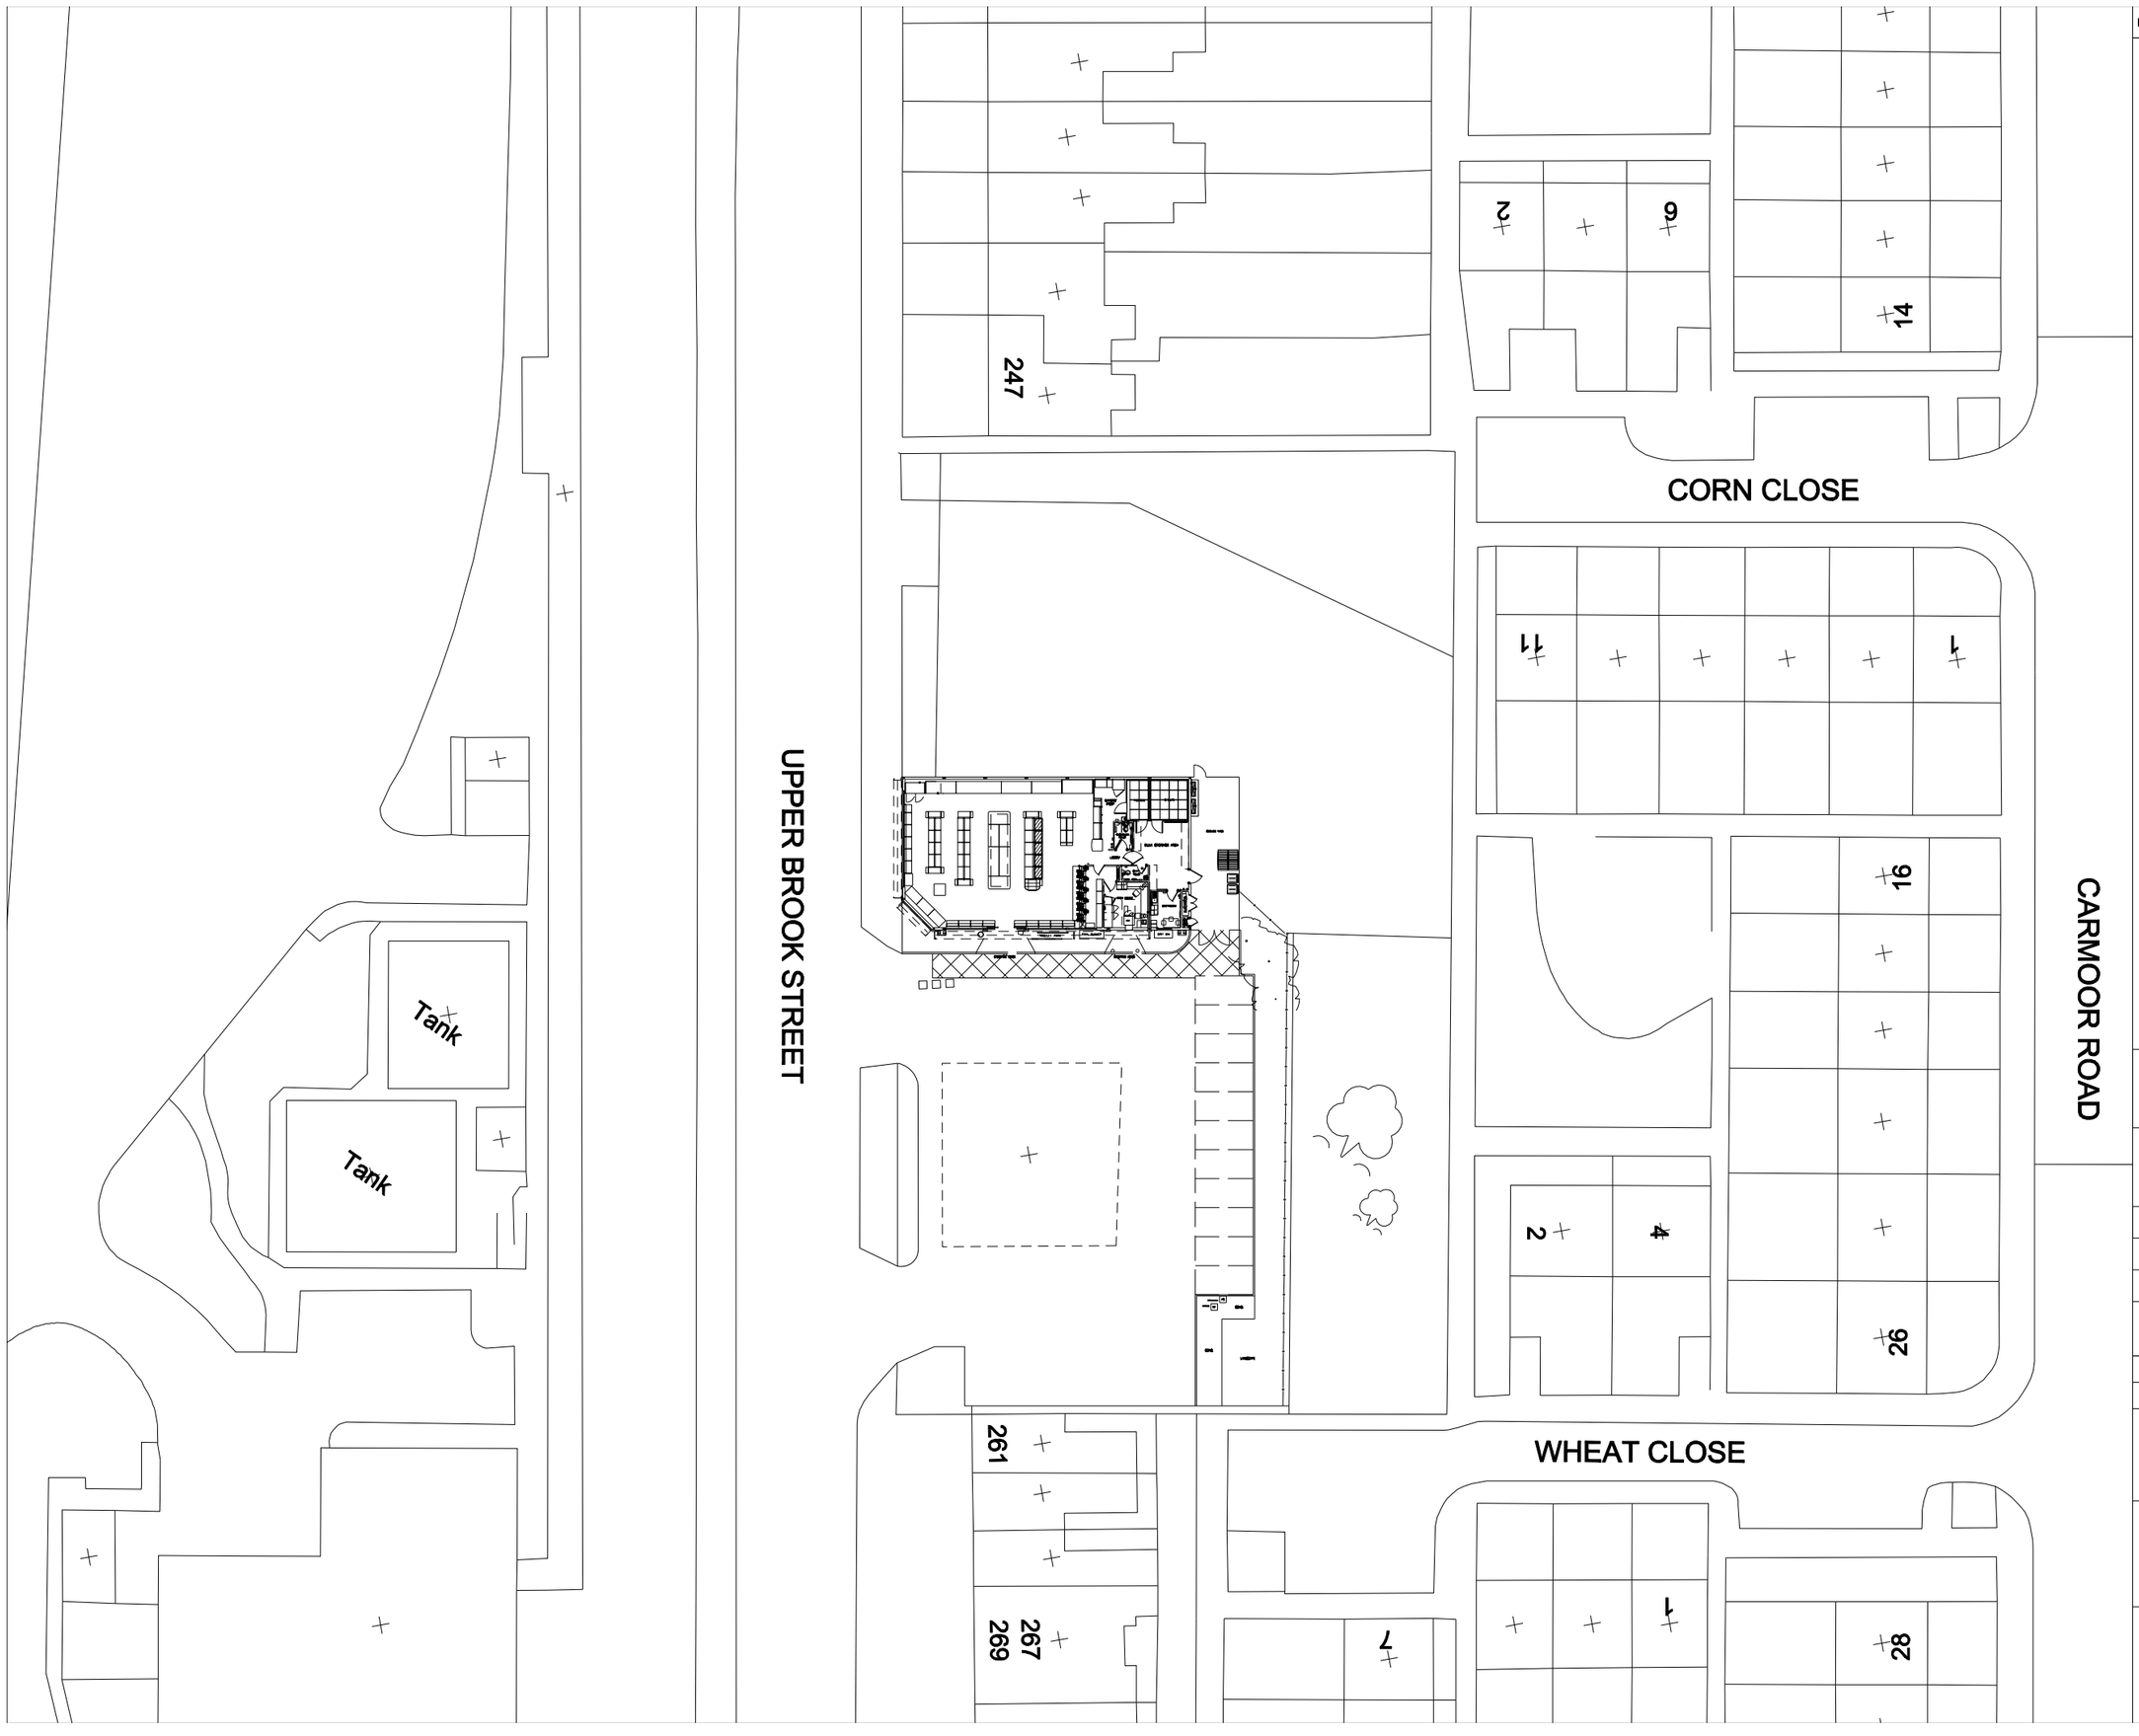

REV.	AMENDMENTS	DATE

0 SCALE 1:50 2m
0 SCALE 1:100 4m
0 SCALE 1:200 8m
0 SCALE 1:500 20m
0 SCALE 1:1250 50m

PROJECT
3117
RUSHOLME EXPRESS

DESCRIPTION
ATM INSTALLATION
EXISTING SITE LAYOUT

DRAWING No. 3117sp##.dgn

PHASE ISSUE

SYSTEM ID. No.

SCALE 1:500@A3 DATE OCT 2009

DRAWN C SMITH

CHECKED D EDWARDS

PHOENIX
PLANNING & DESIGN
SERVICES (UK) LTD

TESCO

TESCO STORES LIMITED
STORE PLANNING DEPARTMENT
PROPERTY SERVICES
P.O. BOX 400, CIRRUS BUILDING, SHIRE PARK
WELWYN GARDEN CITY, HERTS, AL7 1AB
TELEPHONE : 01707 339150

THE COPYRIGHT AND ALL OTHER RIGHTS IN AND RELATING TO THIS PUBLICATION BELONG TO AND ARE THE SOLE PROPERTY OF TESCO STORES LIMITED. ALL RIGHTS ARE RESERVED. NEITHER THE WHOLE NOR ANY PART OF THIS PUBLICATION MAY BE REPRODUCED OR TRANSMITTED IN ANY FORM OR BY ANY ELECTRONIC OR MECHANICAL MEANS INCLUDING PHOTOCOPYING AND RECORDING OR FROM ANY RETRIEVAL SYSTEM WITHOUT THE PRIOR WRITTEN LICENCE FROM THE OWNER
© 2008 TESCO STORES LIMITED

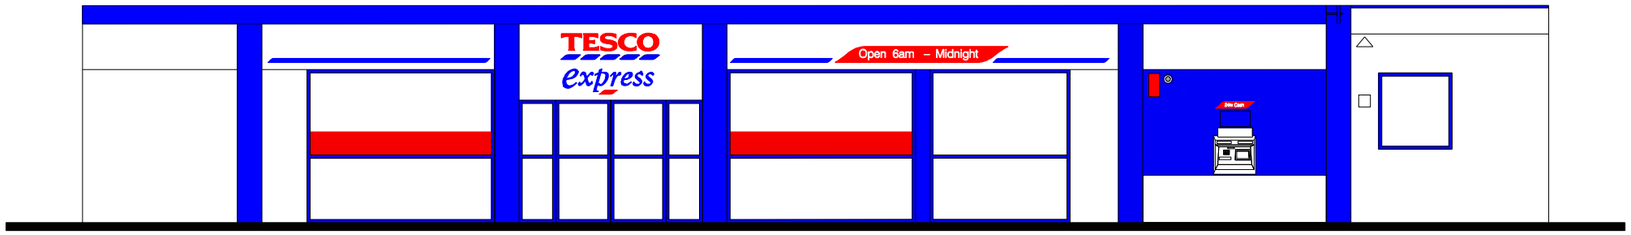

EXISTING FRONT ELEVATION

REV.	AMENDMENTS	DATE

0 SCALE 1:50 2m
0 SCALE 1:100 4m
0 SCALE 1:200 8m
0 SCALE 1:500 20m
0 SCALE 1:1250 50m

PROJECT
3117
RUSHOLME EXPRESS

DESCRIPTION
ATM INSTALLATION
EXISTING ELEVATION

DRAWING NO. 3117gag–e##.dgn

PHASE ISSUE

SYSTEM ID. No.

SCALE 1:100@A3 DATE OCT 2009

DRAWN C SMITH

CHECKED D EDWARDS

PHOENIX
PLANNING & DESIGN
SERVICES (UK) LTD

TESCO

TESCO STORES LIMITED
STORE PLANNING DEPARTMENT
PROPERTY SERVICES
P.O. BOX 400, CIRRUS BUILDING, SHIRE PARK
WELWYN GARDEN CITY, HERTS. AL7 1AB
TELEPHONE : 01707 395150
THE COPYRIGHT AND ALL OTHER RIGHTS IN AND RELATING TO THIS PUBLICATION BELONG TO TESCO STORES LIMITED.
ALL RIGHTS ARE RESERVED. NEITHER THE WHOLE NOR ANY PART OF THIS PUBLICATION MAY BE REPRODUCED OR TRANSMITTED IN ANY FORM OR BY ANY ELECTRONIC OR MECHANICAL MEANS INCLUDING PHOTOCOPYING AND RECORDING OR FROM ANY RETRIEVAL SYSTEM WITHOUT THE PRIOR WRITTEN LICENCE FROM THE OWNER
© 2008 TESCO STORES LIMITED