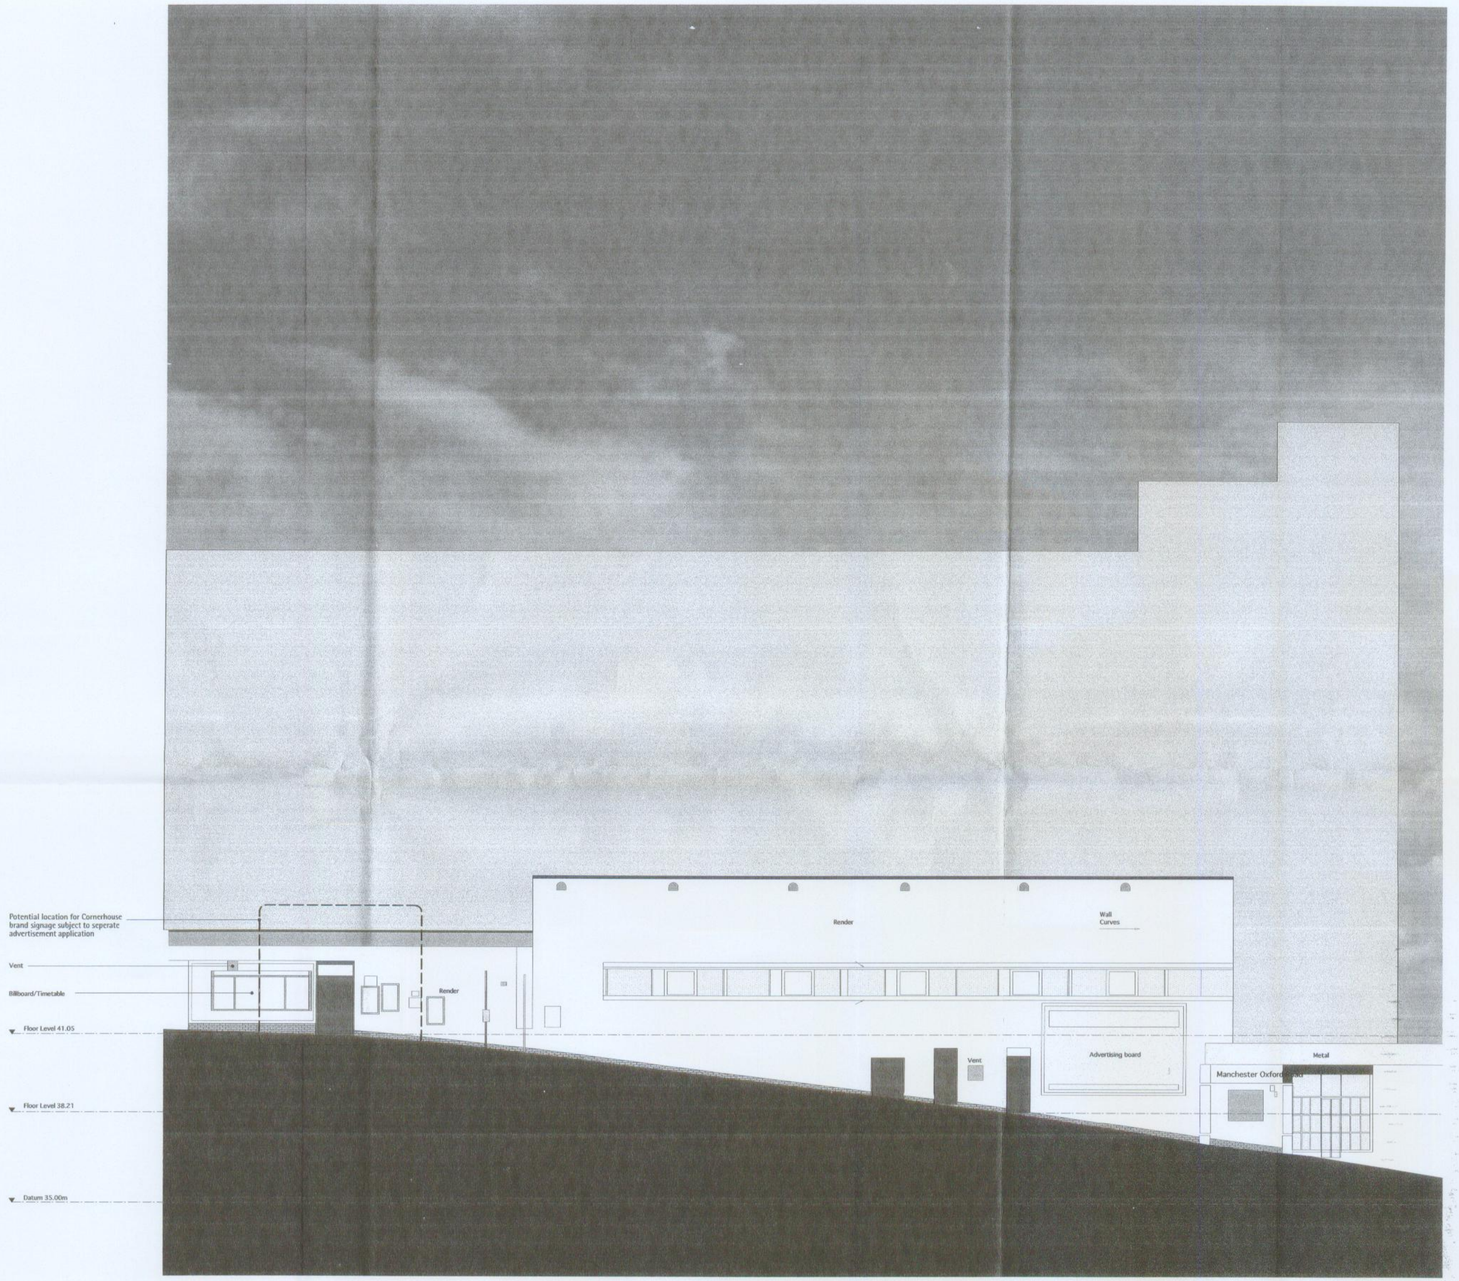

South Elevation - Golden Gate

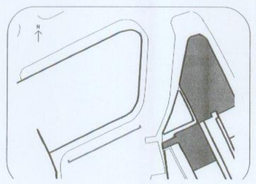

PLANNING
APPROVED
2 8 MAR 2008
DATE

Key

Client: Cornerhouse Manchester
Project: Cornerhouse Manchester
70 Oxford Road - 5 James Leigh Street
Rev: Date: Description

Document: Golden Gate Elevations
AS PROPOSED
Status: FOR PLANNING APPROVAL
Scale & Date: 1:100 @ A1 January 2008

Dwg Ref: CHM LD 0223 -

rca
Architects & Industrial Designers
20 Cornerhouse Gate Street Manchester M1 2JW
T 0161 228 8886
F 0161 228 8775
e info@rca.uk.com
© This drawing is copyright Arca