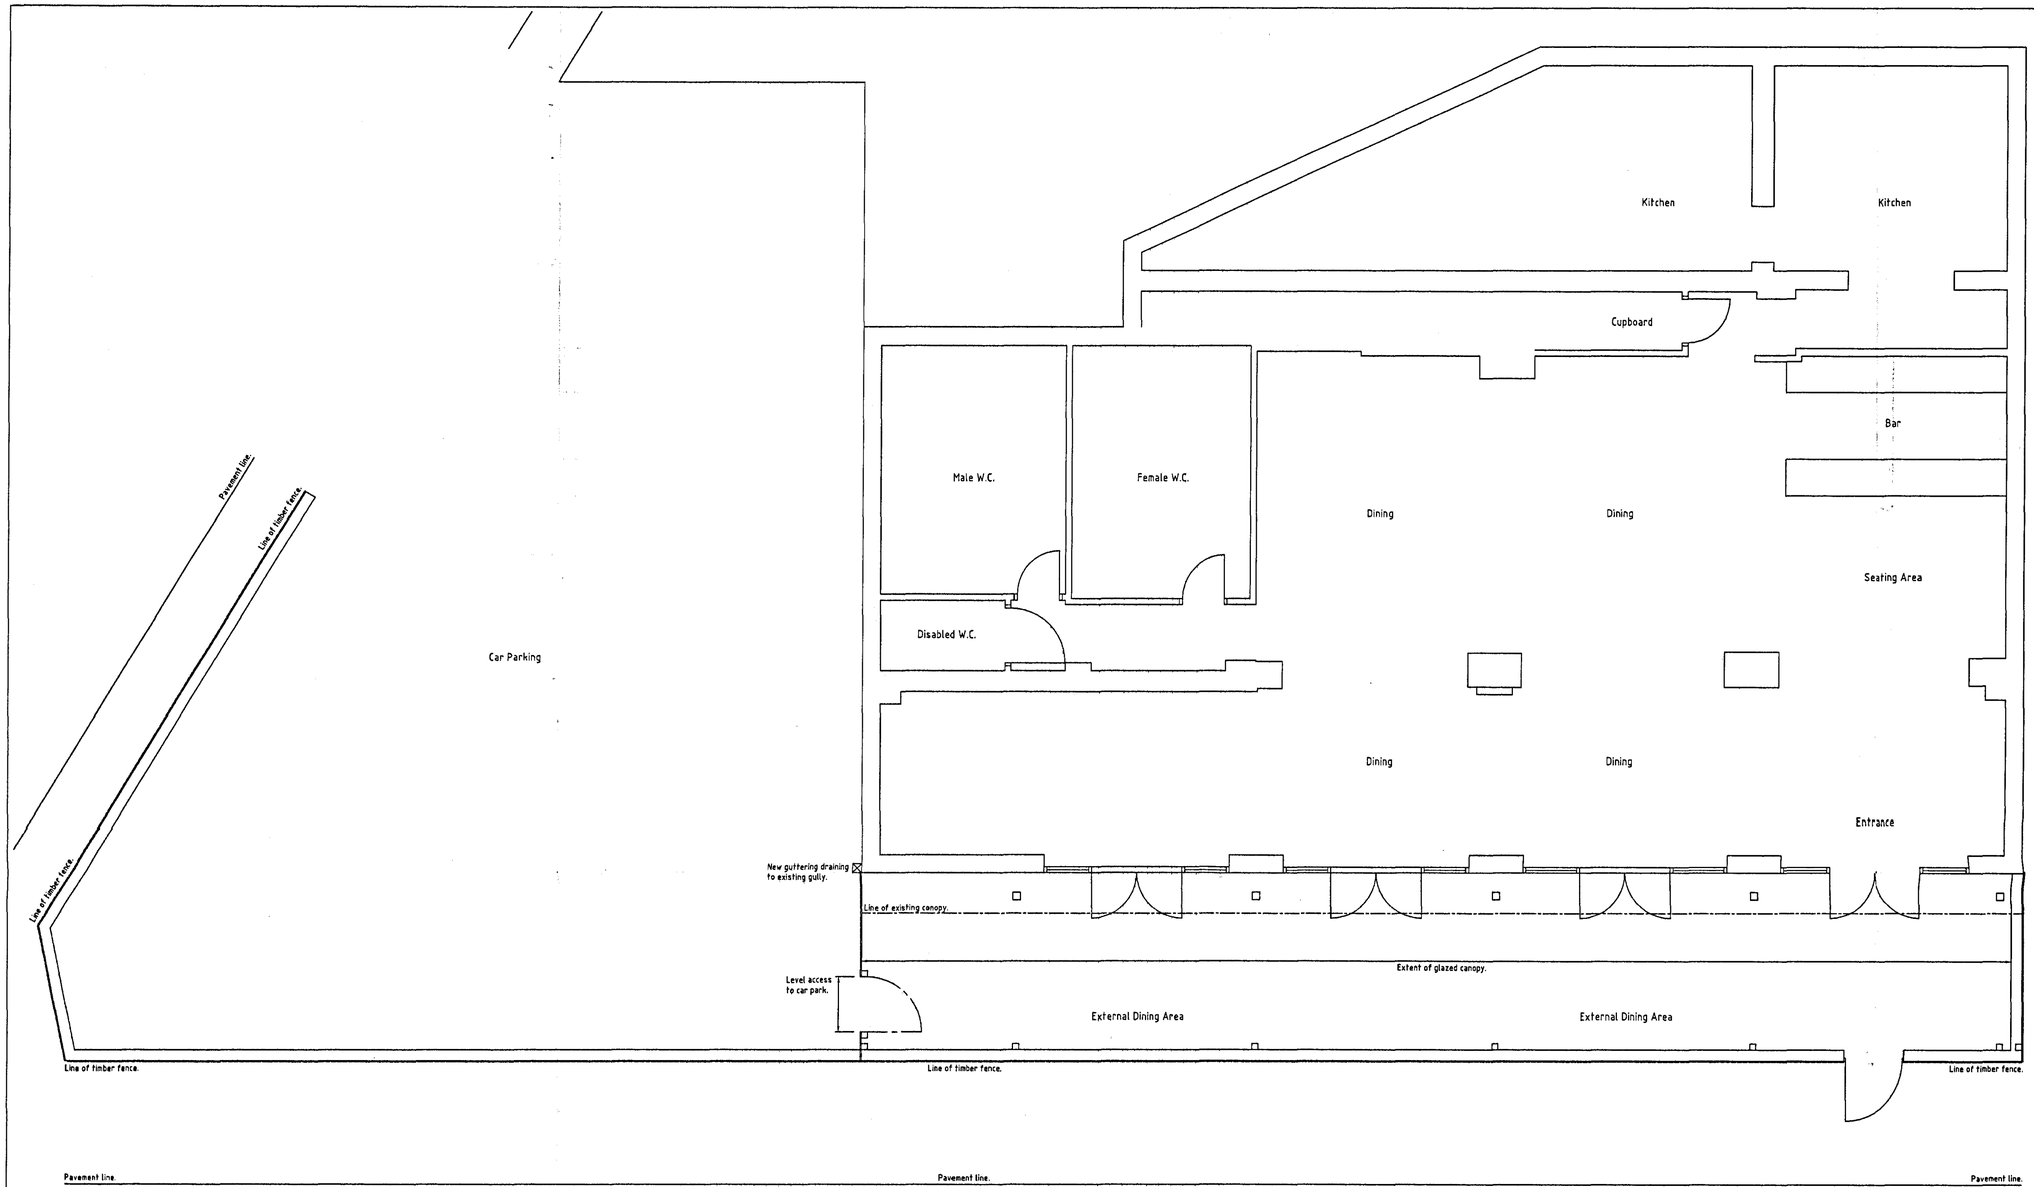
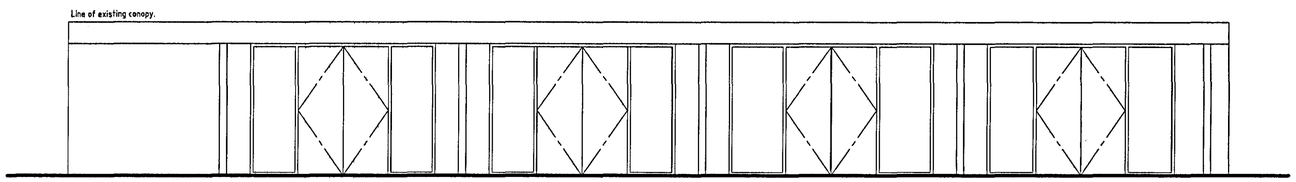
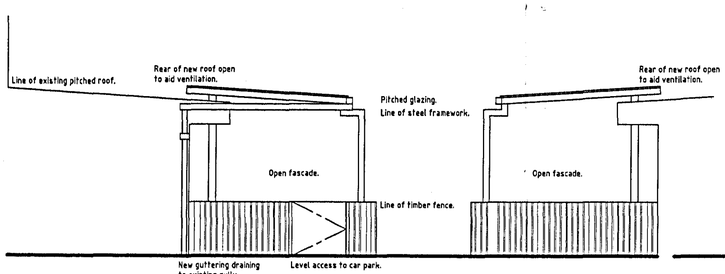



Proposed Ground Floor & Site Plan



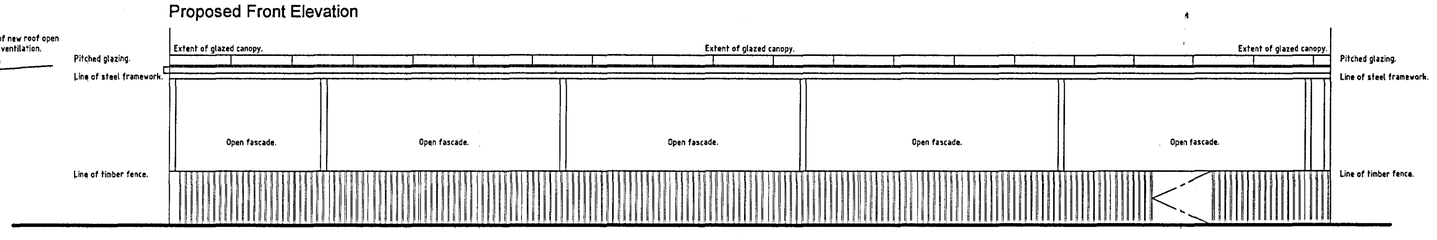

Proposed Front Elevation




Proposed Side Elevation




Proposed Side Elevation




Proposed Front Elevation - From Pavement

TAMESIDE
DEVELOPMENT CONTROL
- 6 JUN 2013

DEREK BUCKLEY
ARCHITECTURAL SERVICES
07525 143 171
15, Greaves Street, Mossley, Ashton-u-Lyne, OL5 0QH.
derek.buckley@ymail.com

| REV. | DATE | AMENDMENT |
|---|---|---|

CLIENT: DAMAS 'The Art Of Meze'.

PROJECT: Conopy Covering External Eating Area Incorporating Smoking Shelter.

LOCATION: 380, Barlow Moor Road, Chorlton, Manchester, M21 8AZ.

DRAWING TITLE: Proposed Details.

| | |
|---|---|
| PROJECT No.: | 100 / 2013. |
| DATE: | 16.04.13. |
| SCALE: | 1:50 @ (A1) |
| DRAWN: | D.Buckley |
| REVISION: | |

DRWG No.: 13/DB/002