


"Copyright in this drawing remains with the Designers. Responsibility is not accepted for errors made by others in scaling from this drawing. All construction information should be taken from figured dimensions only. Check all dimensions on site. In case of any discrepancy, refer query to the Designers."

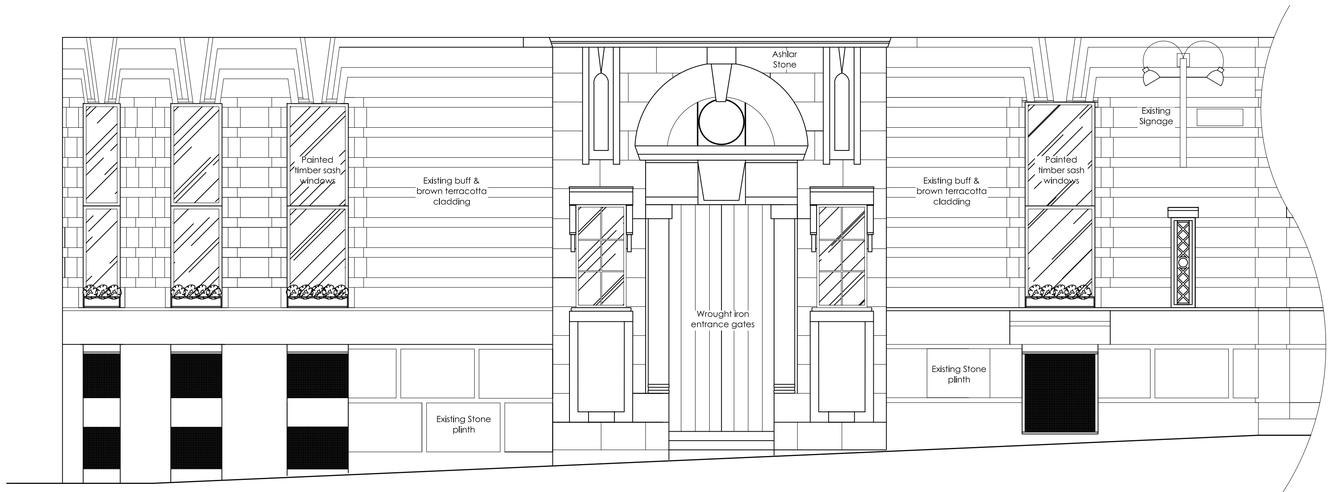


EAST FACING ELEVATION AS EXISTING **1:50**
(PRINCESS STREET)

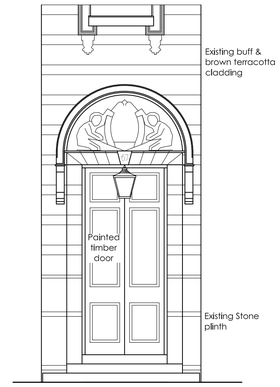

NORTH EAST ENTRANCE PART
ELEVATION
AS EXISTING **1:50**

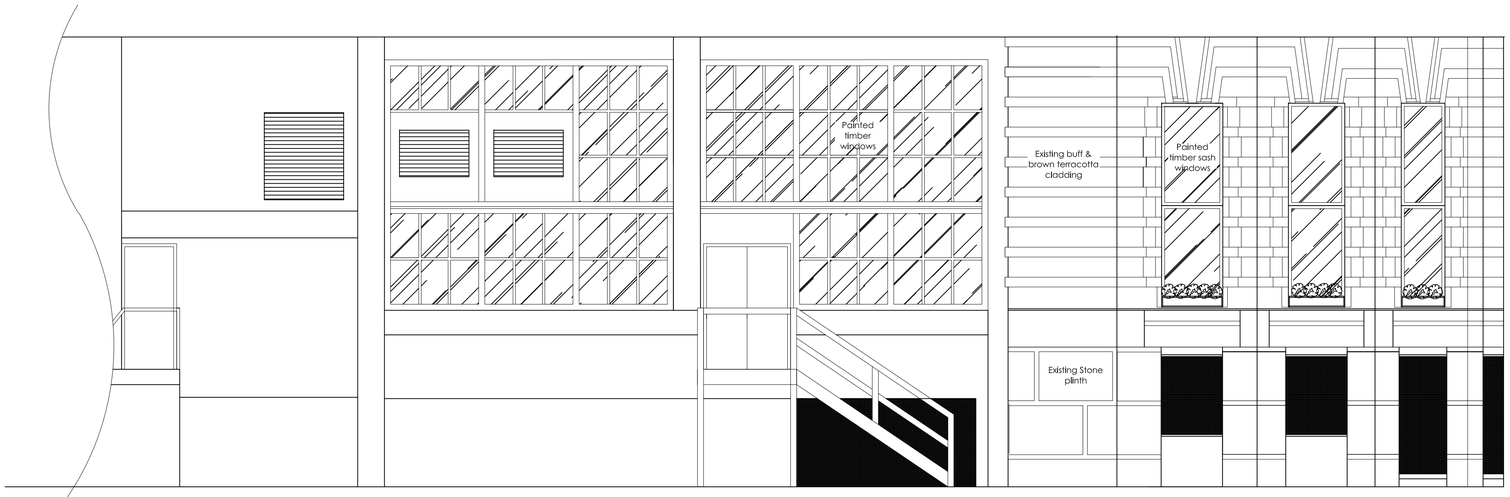

SOUTH FACING ELEVATION AS EXISTING **1:50**

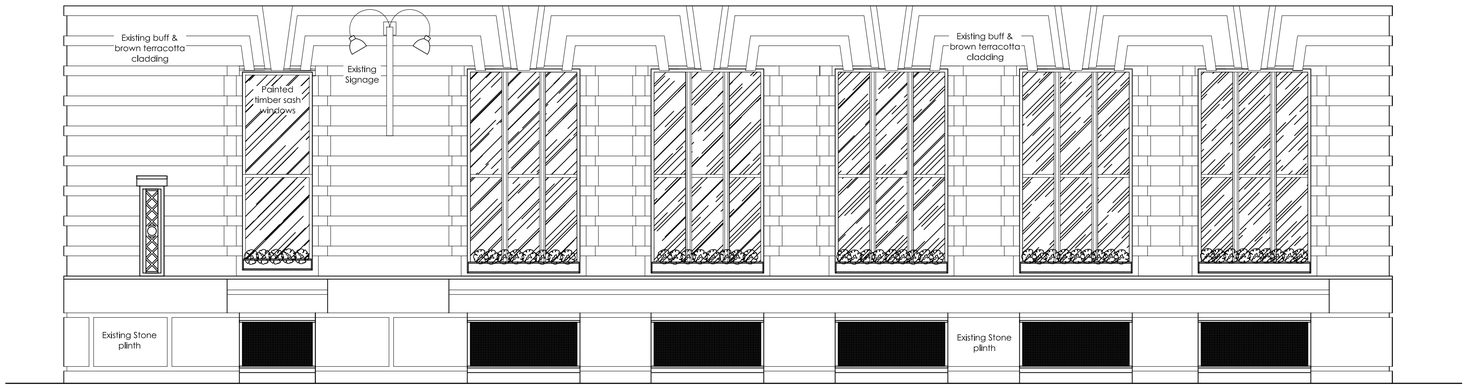

NORTH FACING ELEVATION AS EXISTING **1:50**

0161 428 0310
office@inventiveda.com
www.inventiveda.com
@inventiveda

Rev	Description	By	Date
-	-	-	-

INVENTIVE DESIGN ASSOCIATES
ARCHITECTURE & INTERIOR DESIGN

Abney Hall, Manchester Road,
Cheadle, SK8 2PD
Company Reg No: 9251414

O'SHEA'S
80 Princess Street, Manchester M1 6NF
for Punch Taverns

EXTERNAL ELEVATIONS AS EXISTING

DRAWN	AD	DATE	03.10.16	DRAWING NO.
SCALE	1:50 @A1	REV.	-	1637-102