EXISTING CORRIDOR PLAN, SECTIONAL ELEVATIONS









RECD - 1 FEB 2008
M
M
M
PLANNING

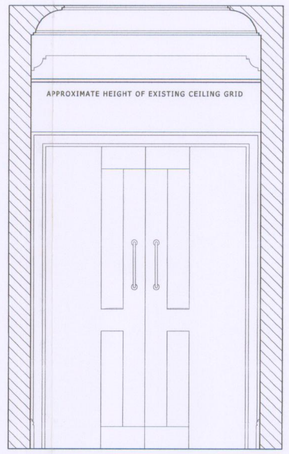

SECTION C-C

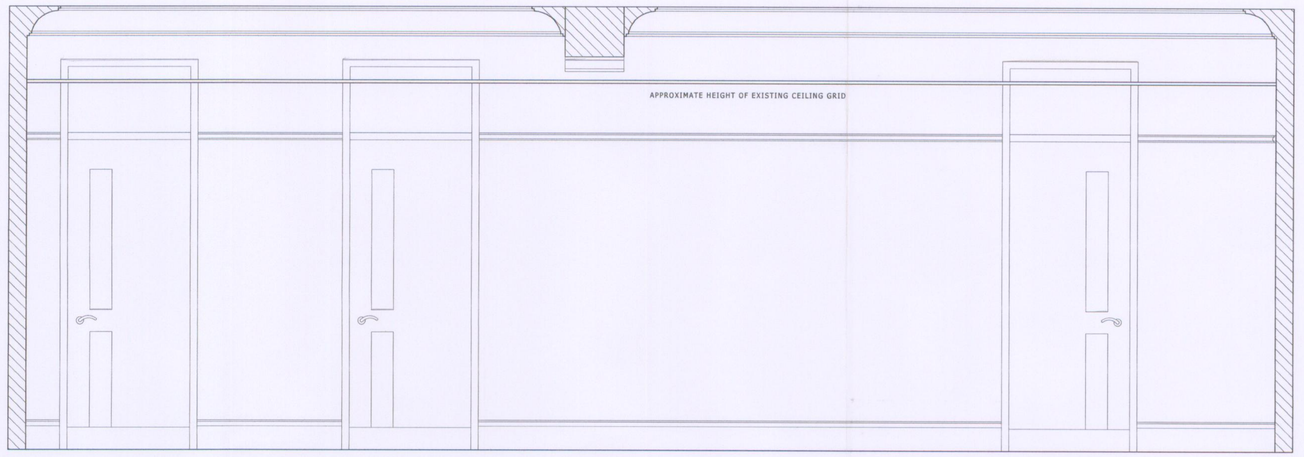

SECTION D-D

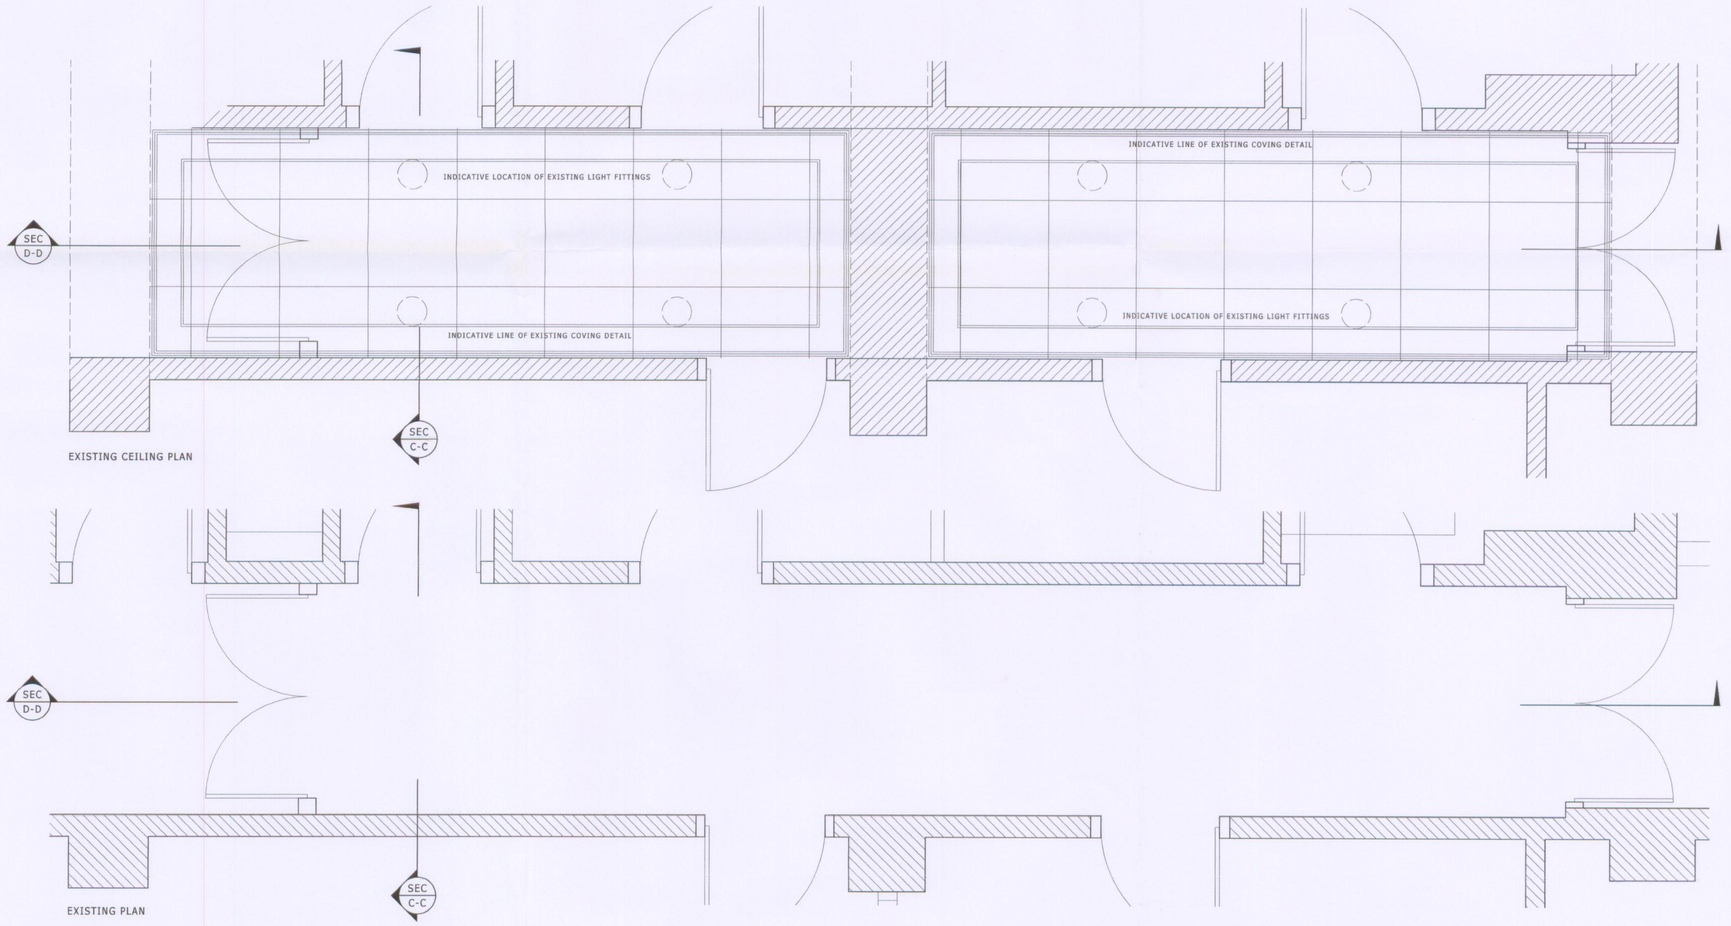

EXISTING CEILING PLAN

EXISTING PLAN

PLEASE NOTE :

DO NOT SET OUT FROM THIS DRAWING.
ALL DIMENSIONS AND SIZES ARE TO BE CHECKED ON SITE AND THE ARCHITECT MUST BE NOTIFIED OF ANY DISCREPANCIES PRIOR TO WORK COMMENCING.
ALL LAYOUTS ARE SUBJECT TO A FULL MEASURED SURVEY.
SETTING OUT POINTS ARE INDICATIVE ONLY.

REV	DESCRIPTION	INITIALS/DATE
---	---	--/--/07

JOB NAME
WARNER EST
Sunlight House
Manchester

STATUS
PLANNING

DRAWING TITLE
EXISTING TYPICAL CORRIDOR CEILING PLAN, PLAN & SECTIONAL ELEVATIONS

DATE	SHEET BY	SCALE
OCT 07	als	1:20@A1

JOB NO		DRAWING NUMBER	REV
3419	PL	3002 -	

©This drawing is protected by copyright and must not be copied or reproduced without the written consent of DLG Architects

DLG Architects
Marshall Mill
Marshall Street
Leeds LS11 9YJ

t +44(0)113 3946 900
f +44(0)113 3946 901
leeds@dlgarchitects.com

dlgarchitects.com