PJ Livesey GROUP

REVISIONS

Rev	Date	Description

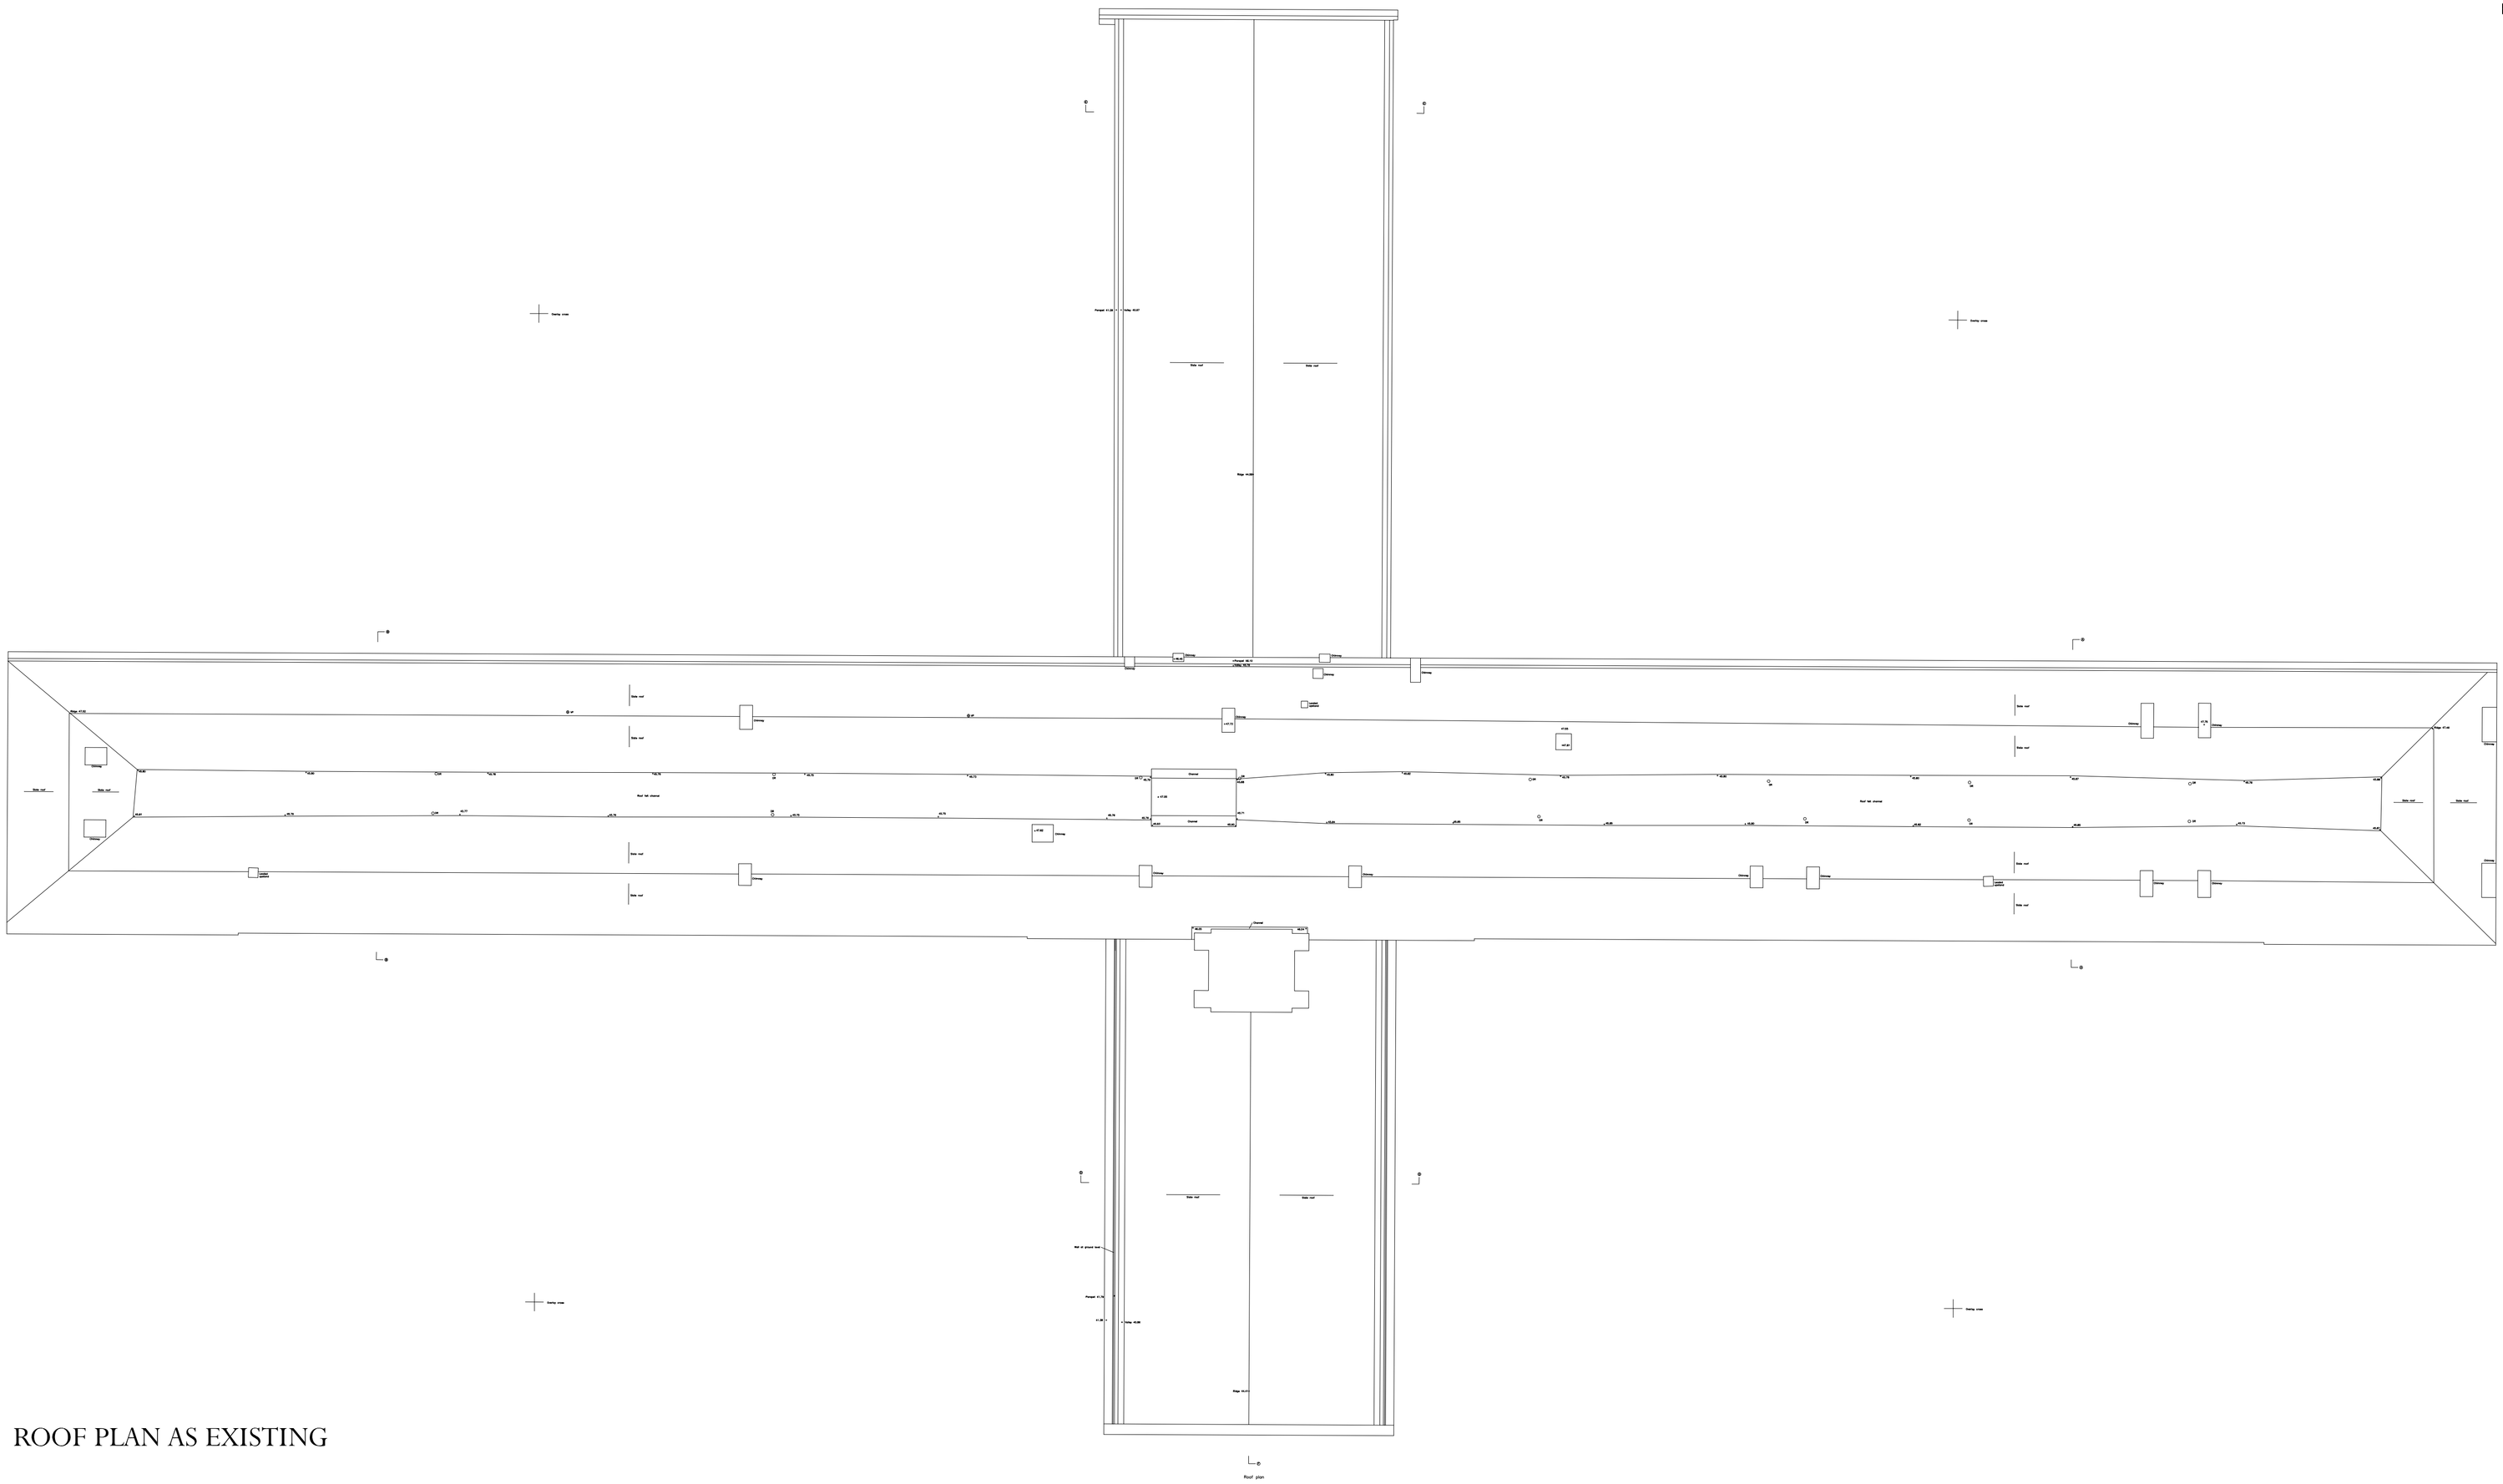

ROOF PLAN AS EXISTING

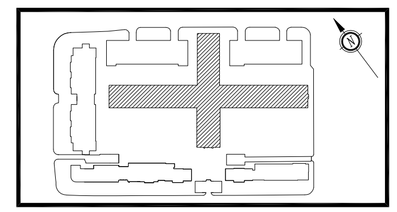

WARNING
Dimensions must not be scaled from this drawing. Dimensions required are to be obtained from the drawing office

Main Building Roof Plan As Existing

063/0014

Scale 1:200@A1 Date Jan. 2006
Drawn Sb Checked -

Former Withington Hospital Site. Nell Lane Manchester

P.J.Livesey Living Space (North) Ltd
Ashburton Park
Ashburton Road West
Trafford Park
Manchester M17 1AF
Tel : 0161 873 7878
Fax : 0161 873 8185
design@pjlivesey.co.uk

COPYRIGHT
This Drawing may not be used or reproduced in any way without the written consent of the P.J.Livesey Group Limited

The P. J. Livesey Group Ltd
www.pjlivesey-group.co.uk