

PLANNING
GMD
RECD 17 MAR 2015

OMI ARCHITECTS

1258 CASTLEFIELD CHAPEL, DEANSGATE

EXISTING NORTH EAST ELEVATION
DRAWING NO. **L-005** SCALE 1:125

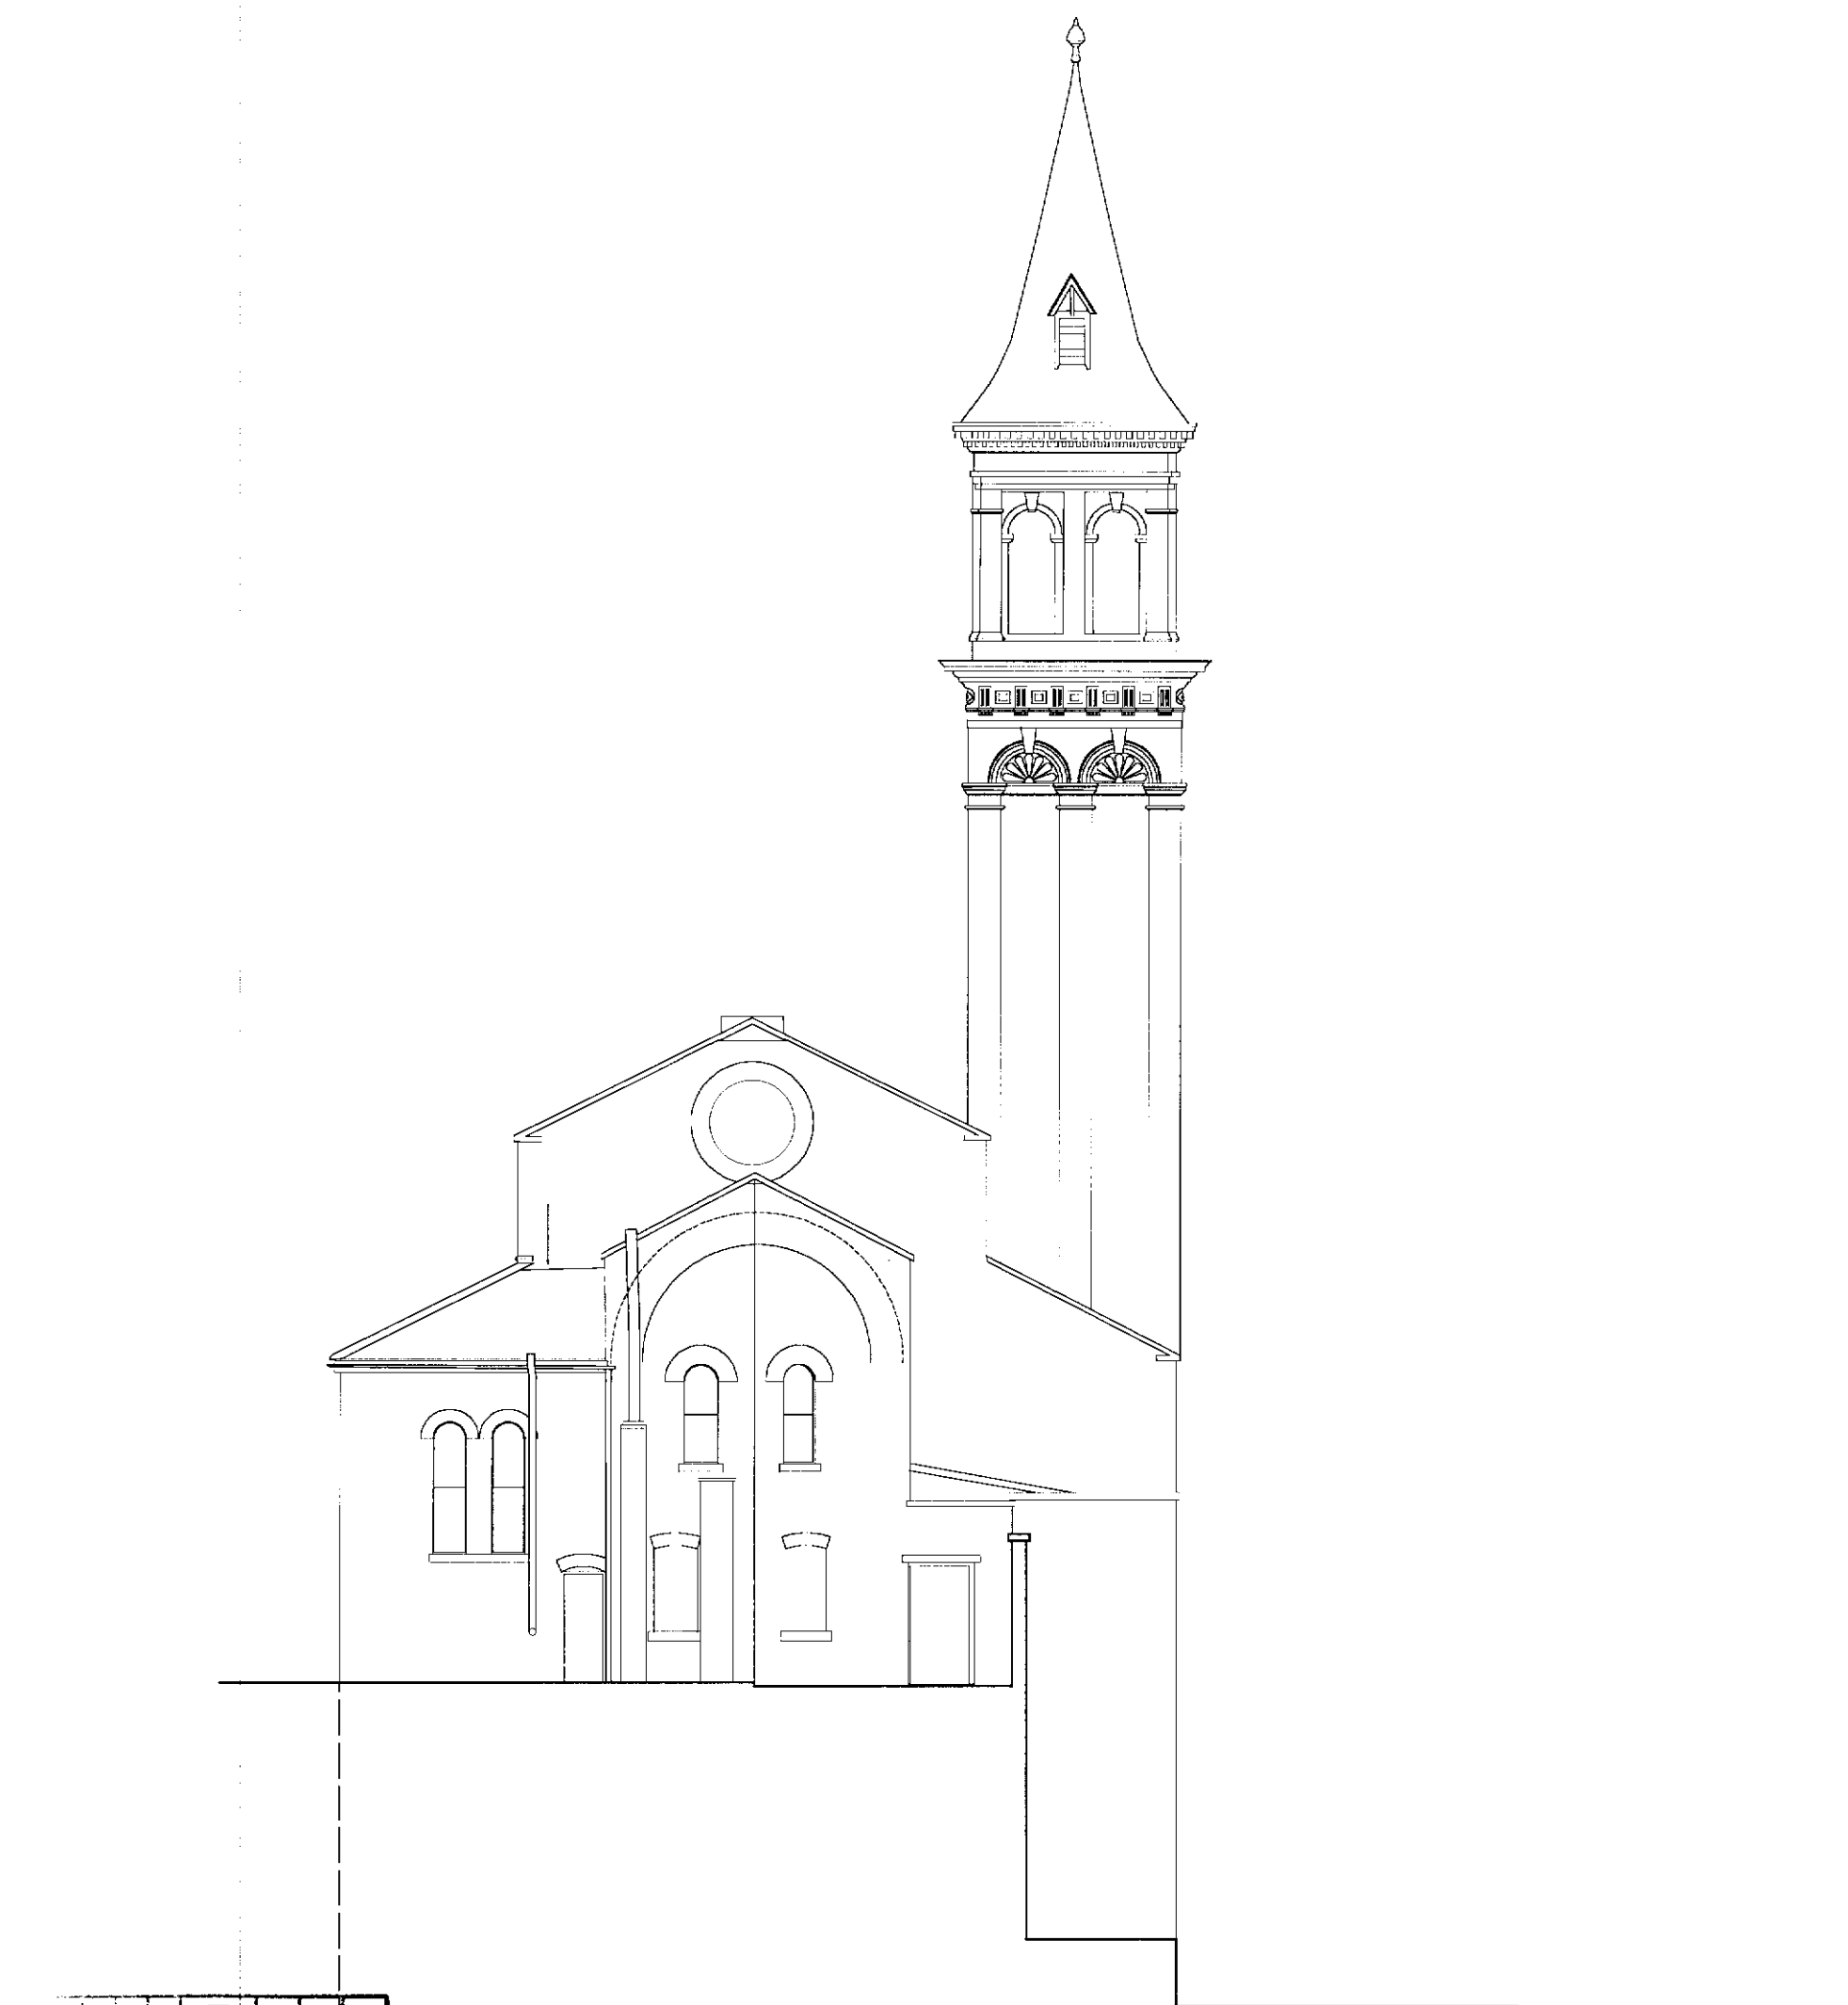

RECD 17 MAR 2023
ACKD
REPLIED
PLANNING

OMI ARCHITECTS

1258 CASTLEFIELD CHAPEL, DEANSGATE

EXISTING NORTH WEST ELEVATION
DRAWING NO. L-006 SCALE 1:125

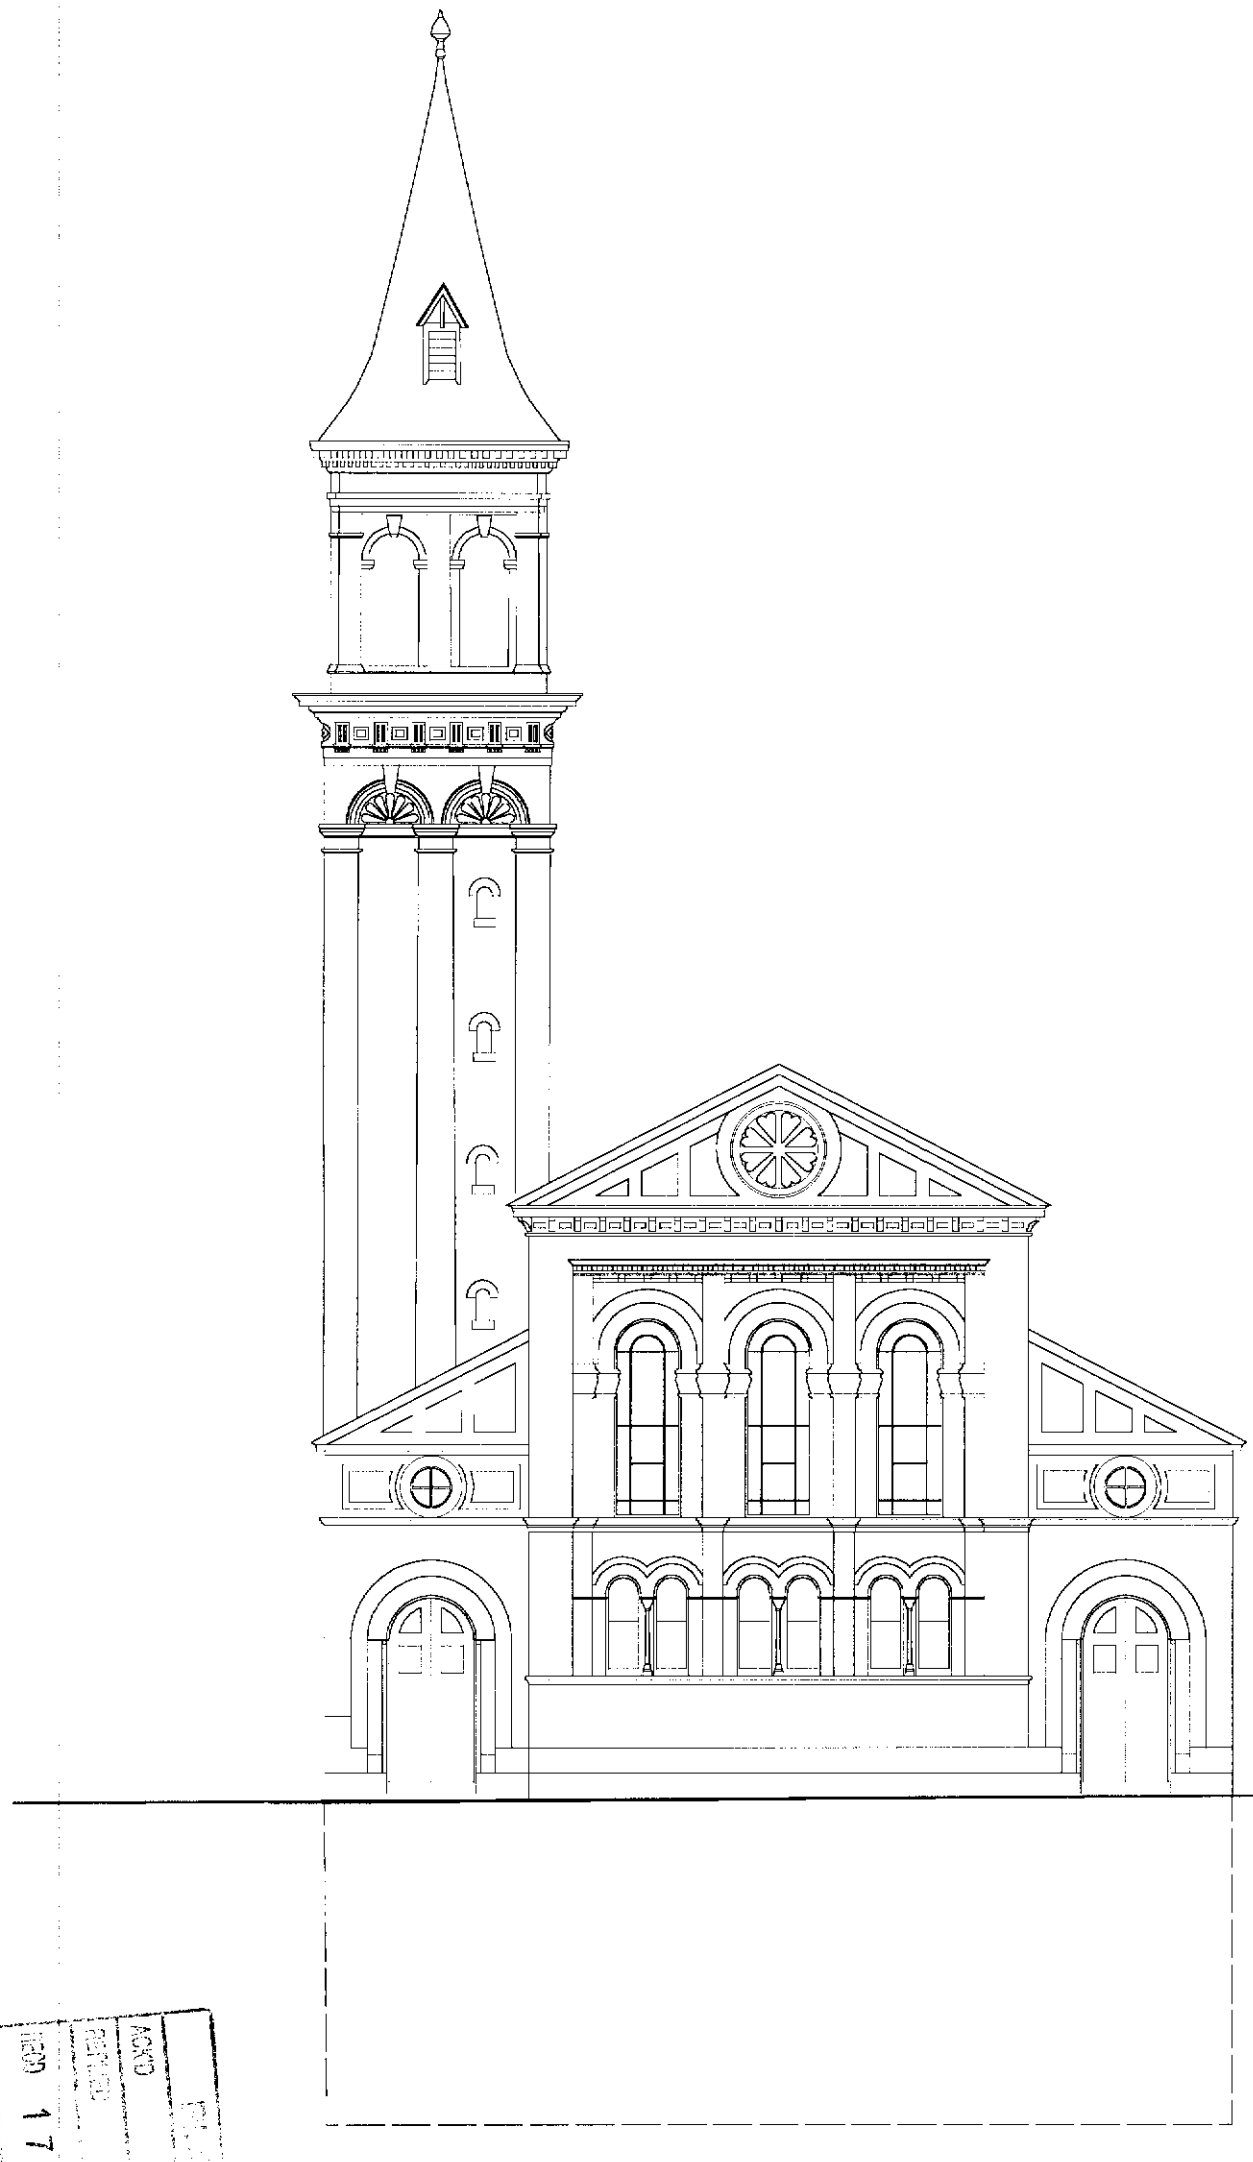

OMI ARCHITECTS

1258 CASTLEFIELD CHAPEL, DEANSGATE

EXISTING SOUTH EAST ELEVATION
DRAWING NO. **L-007** SCALE 1:125

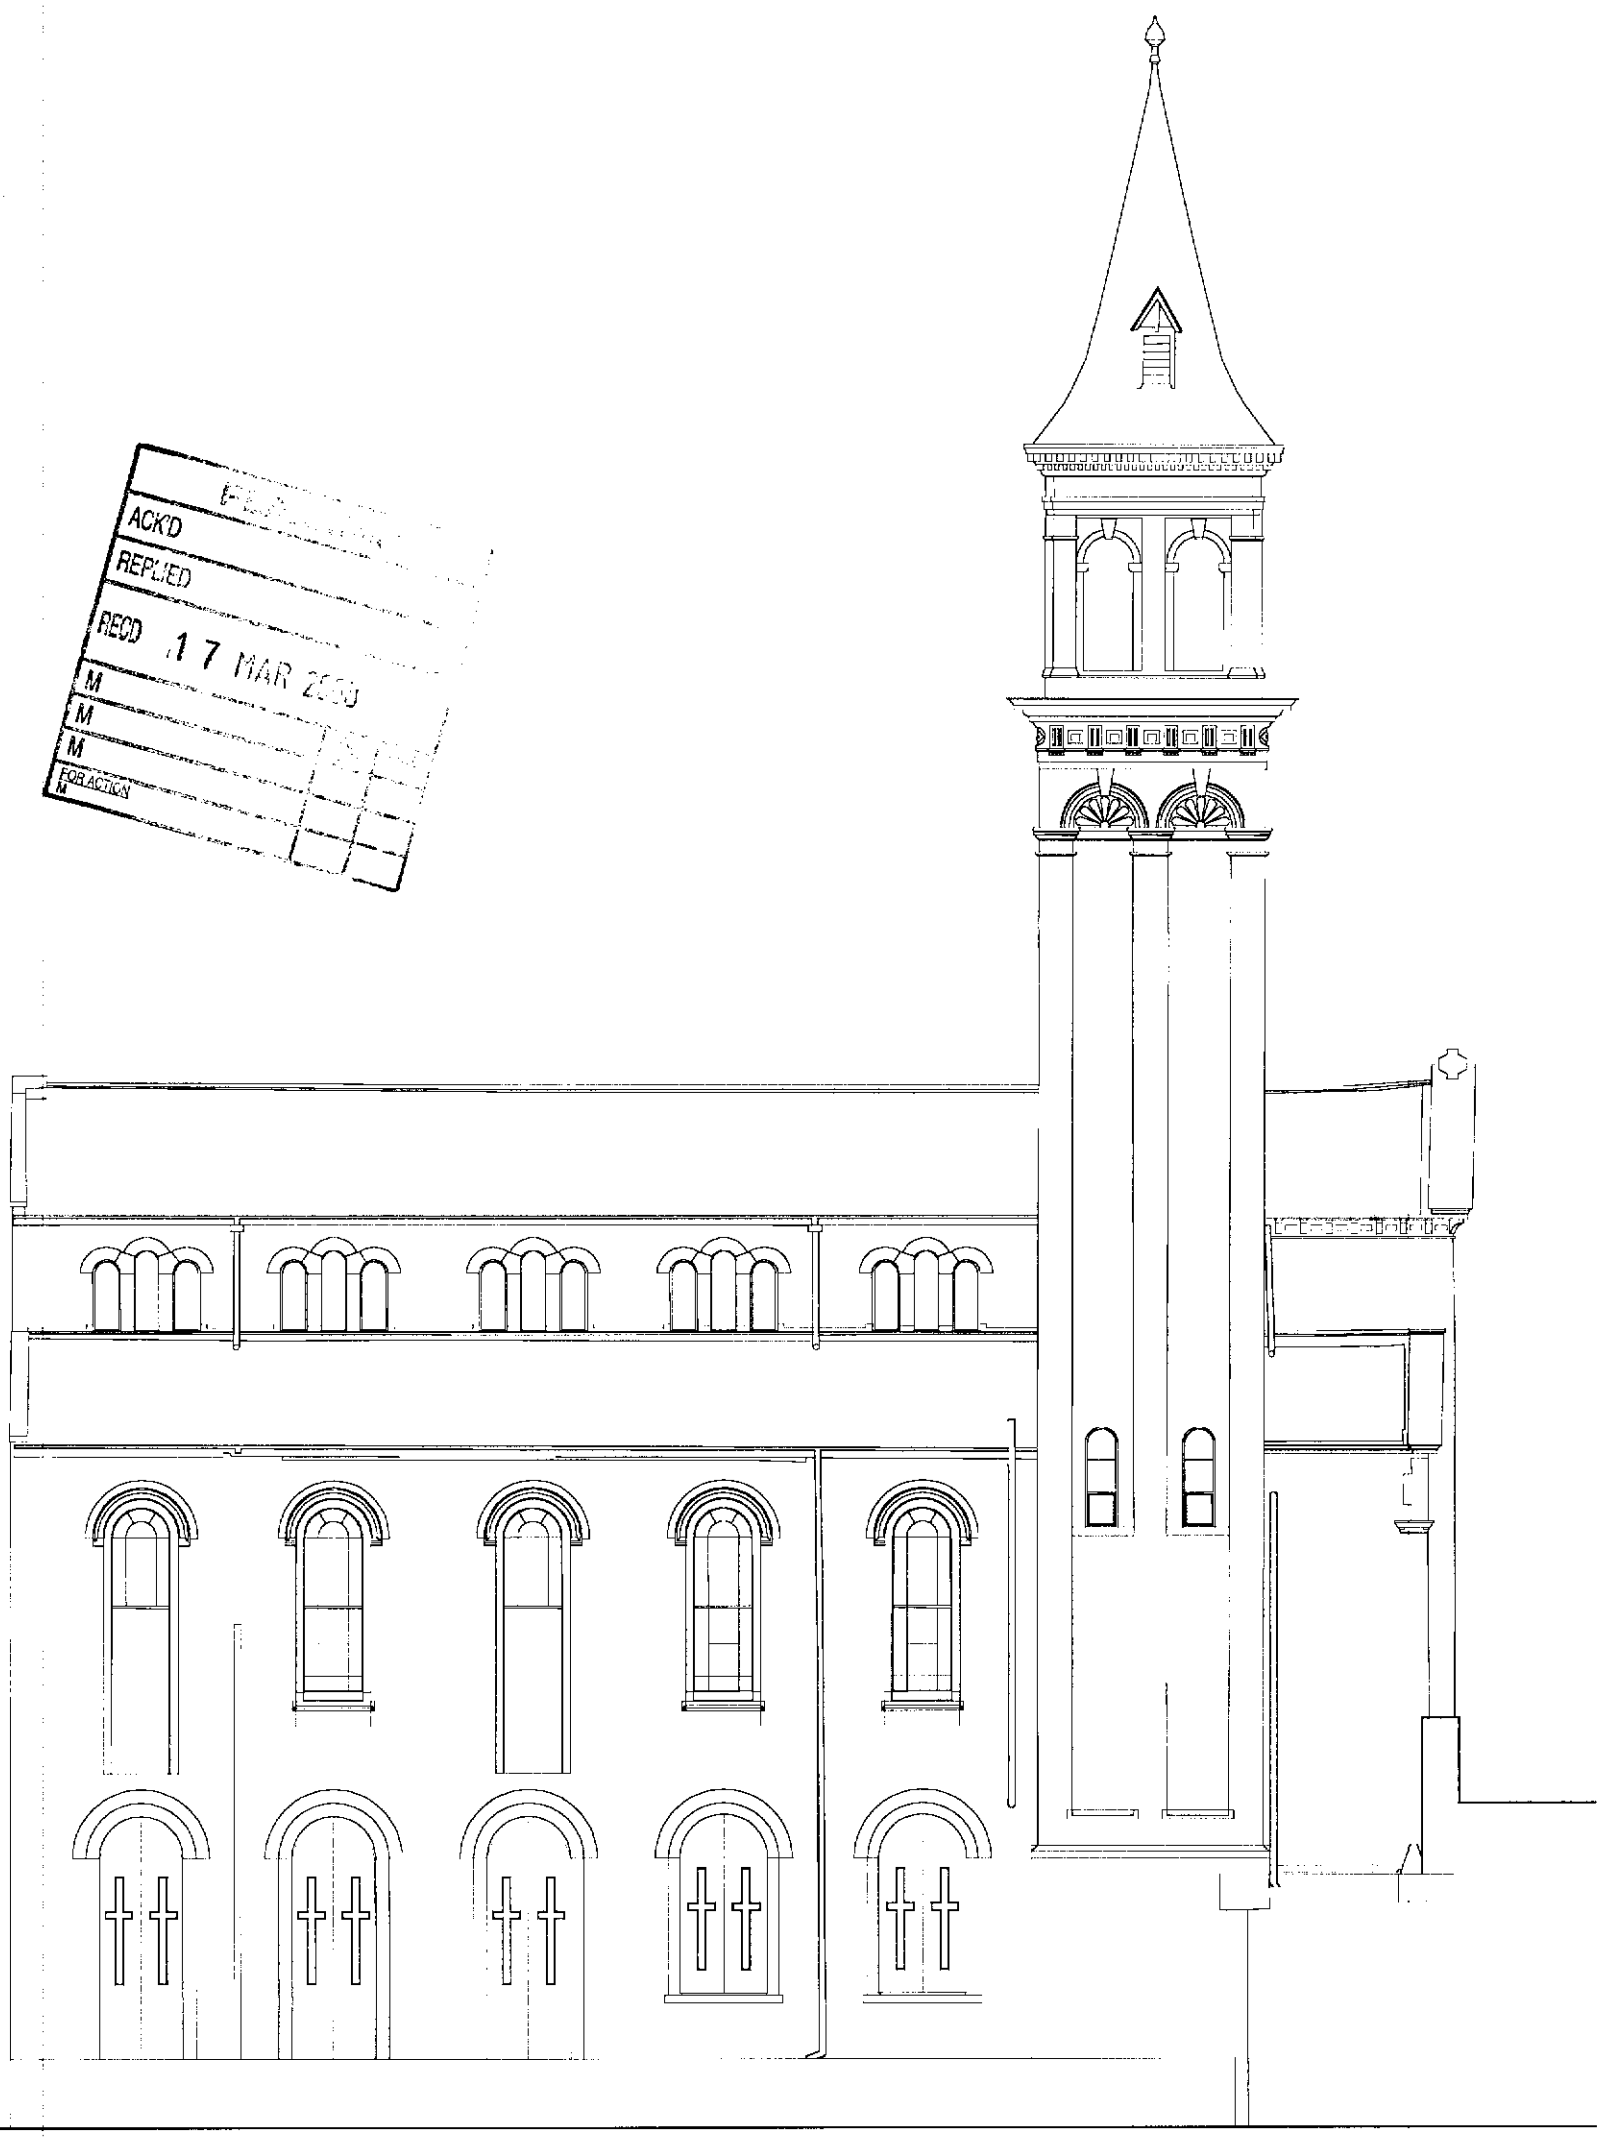

ACK'D
REPLIED
RECD 17 MAR 2009
M
M
M
FOR ACTION
M

OMI ARCHITECTS

1258 CASTLEFIELD CHAPEL, DEANSGATE

EXISTING SOUTH WEST ELEVATION
DRAWING NO. L-008 SCALE 1:100

RECEIVED
17 MAR 2003

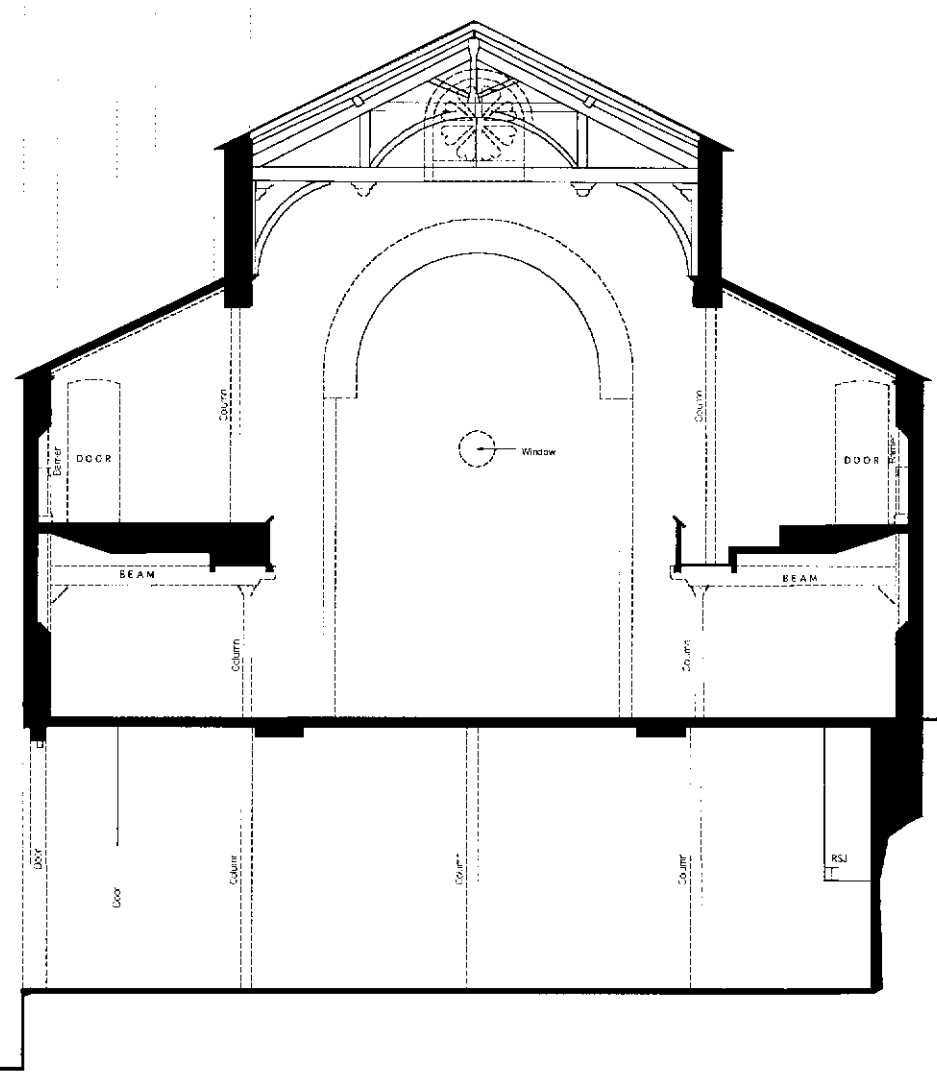

FIRST FLOOR LEVEL

UPPER GROUND LEVEL

LOWER GROUND LEVEL

OMI ARCHITECTS

1258 CASTLEFIELD CHAPEL, DEANSGATE
EXISTING SECTION
DRAWING NO. **L-009** SCALE 1:125