

FIRST FLOOR PLAN

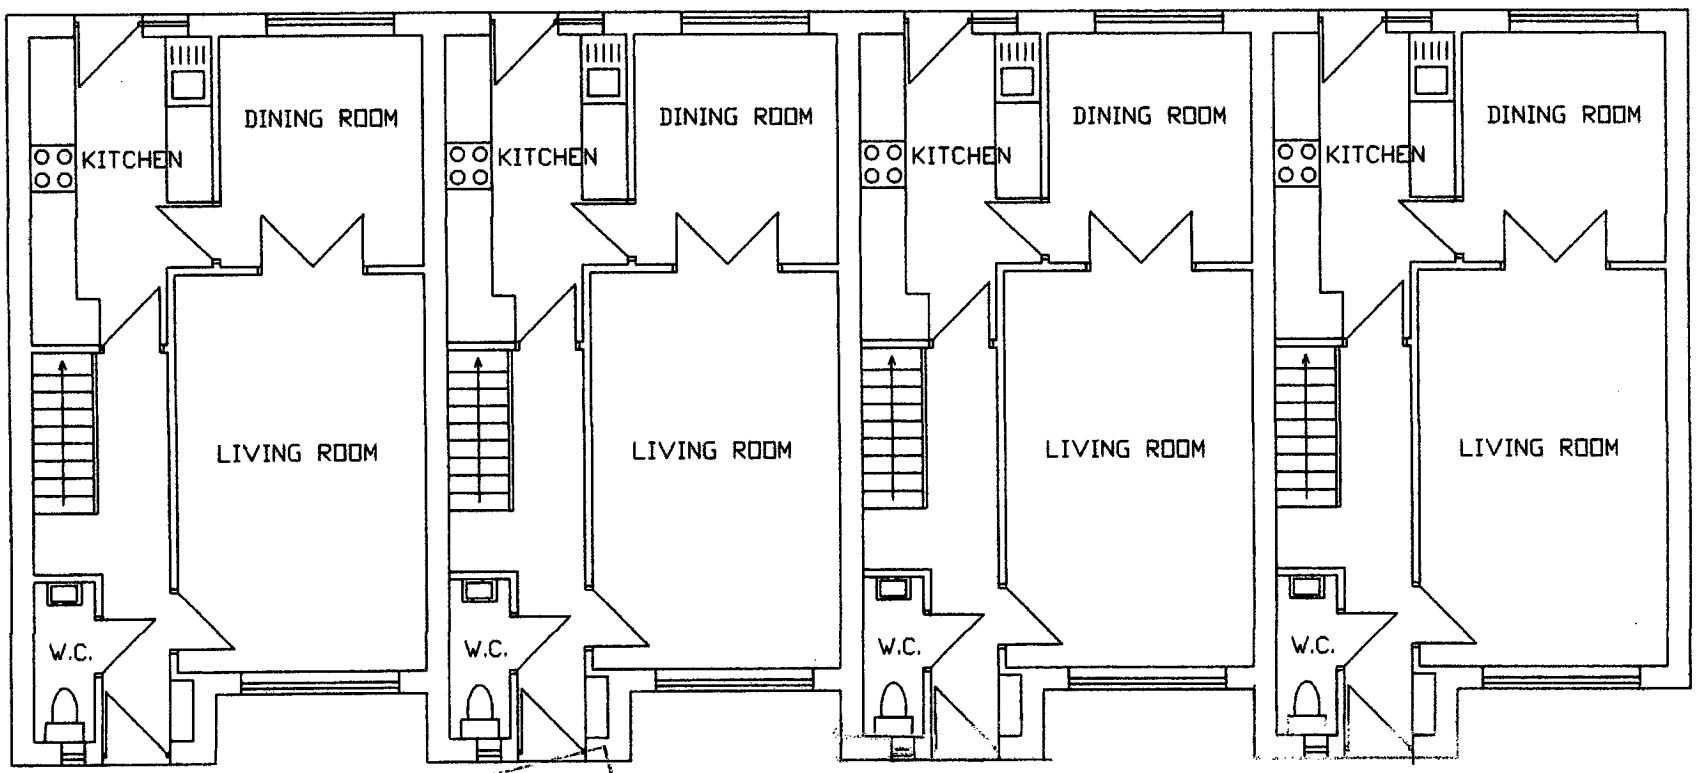

GROUND FLOOR PLAN

PLANNING AND BUILDING CONTROL
22 JUL 2014

BUILDING DESIGN SERVICES
M. FAROOQ
6 Stock Close, Shawclough, Rochdale OL12 6BB
Tel: - 01706 712231 Mob: - 07967605763

PROPOSED NEW DWELLINGS ON LAND AT THORTON STREET NORTH MANCHESTER M40 8JT

For: Mr. M. MUNEER

Plan Scale 1:100 970/1



FRONT ELEVATION

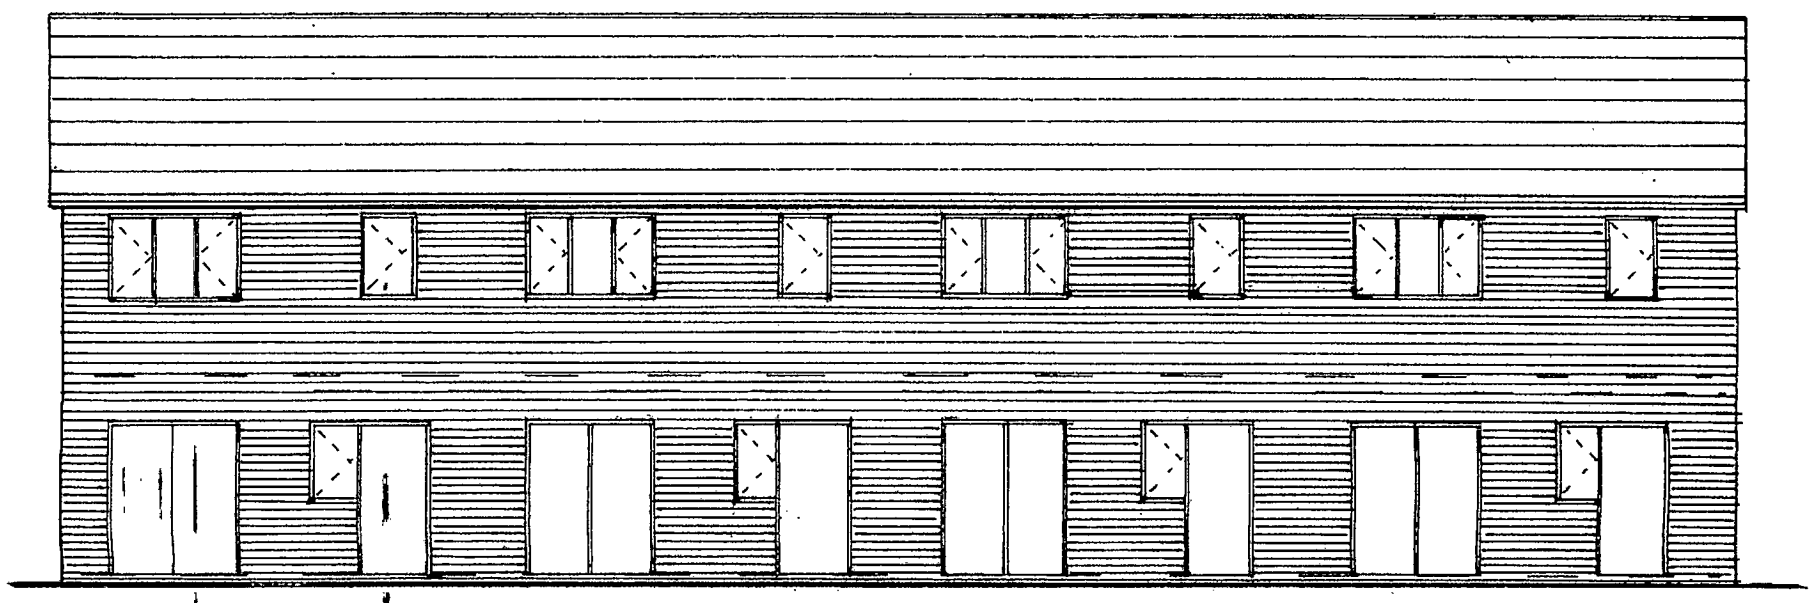

REAR ELEVATION

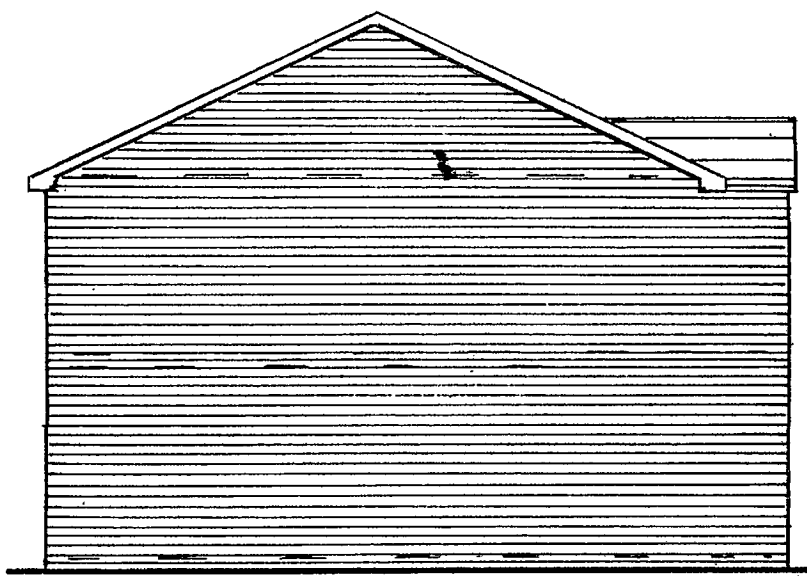

SIDE ELEVATION

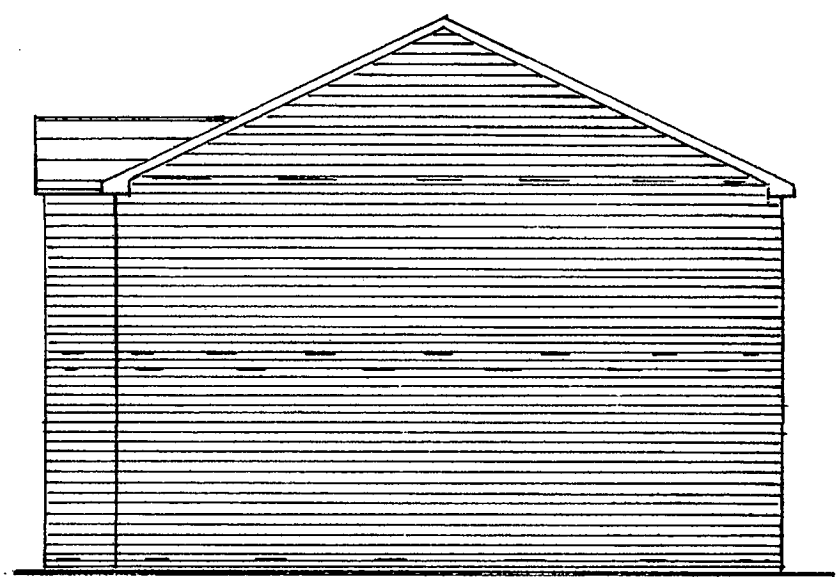

SIDE ELEVATION

PLANNING AND
BUILDING CONTROL
22 JUL 20??

BUILDING DESIGN SERVICES
M. FAROOQ
6 Stock Close, Shawclough, Rochdale OL12 6BB
Tel: - 01706 712231 Mob: - 07967605763

PROPOSED NEW DWELLINGS ON LAND AT THORTON STREET NORTH MANCHESTER M40 8JT

For: Mr. M. MUNEER

Elevation Scale 1:100

970/2

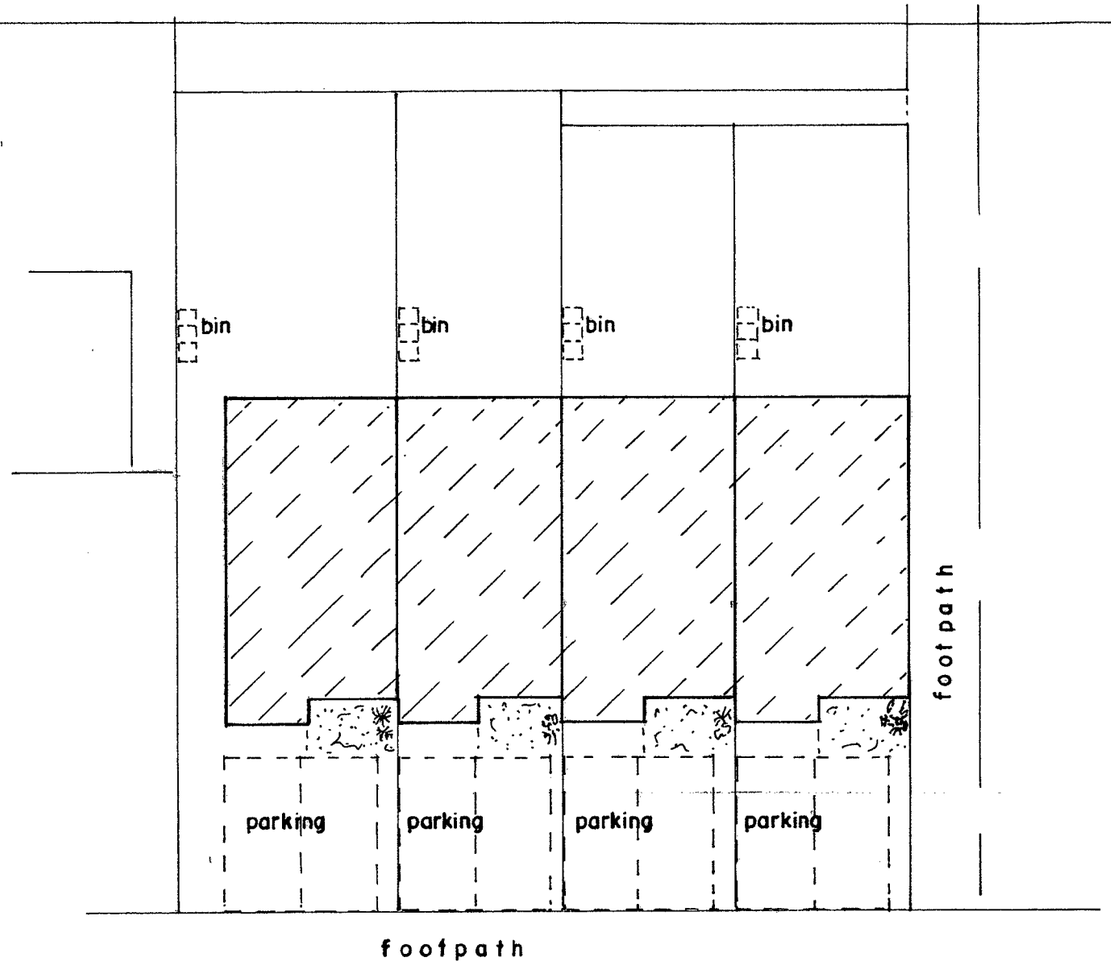

ROAD

SITE PLAN

PLANNING AND BUILDING CONTROL
27 JUL 2014

BUILDING DESIGN SERVICES
M. FAROOQ
6 Stock Close, Shawclough, Rochdale OL12 6BB
Tel: - 01706 712231 Mob: - 07967605763

PROPOSED NEW DWELLINGS ON LAND AT THORTON STREET NORTH MANCHESTER M40 8JT

For: Mr. M. MUNEER

Site Plan Scale 1:200

970/3