


SOUTH WEST ELEVATION

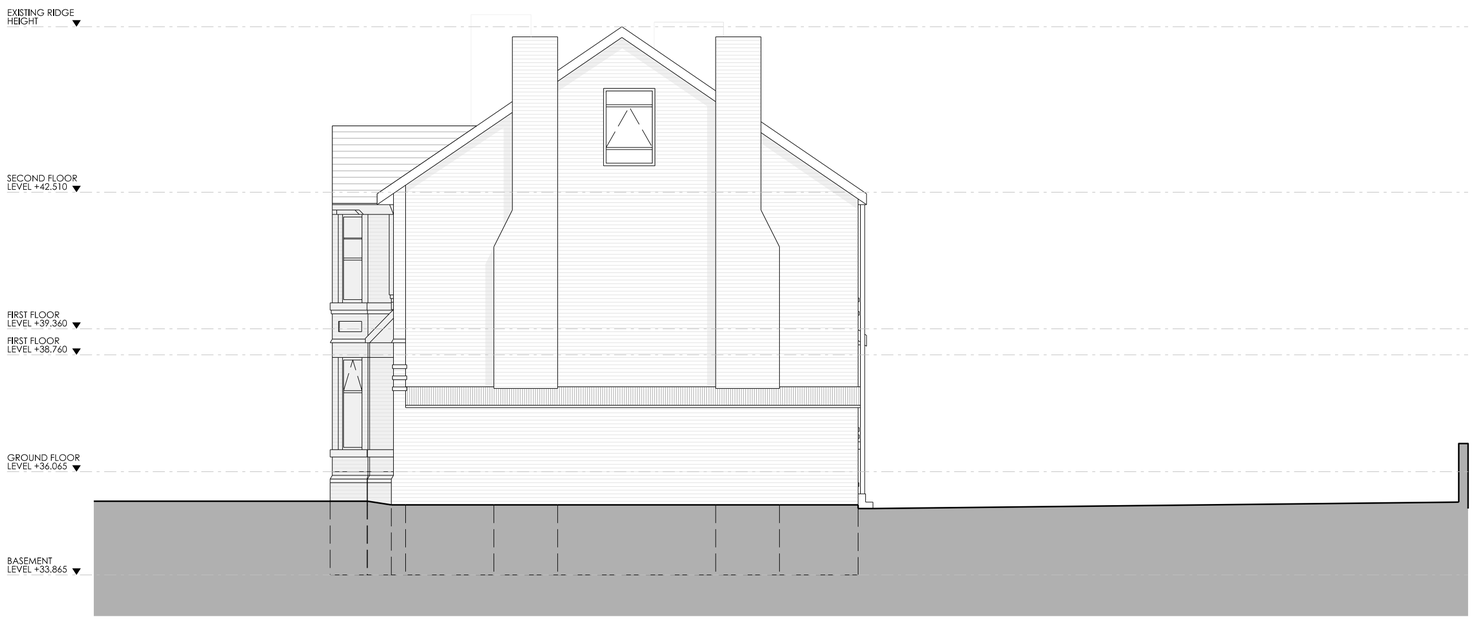

NORTH WEST ELEVATION

NOTE:

- DO NOT SCALE DIMENSIONS FROM DRAWING
- DO NOT MODIFY DRAWING
- ANY DISCREPANCIES ON DRAWING TO BE REPORTED TO STICK ARCHITECTURE
- USE DRAWING ONLY FOR PURPOSE ISSUED
- THIS DRAWING IS COPYRIGHT

Rev
A - General amendments
B - General amendments

ST!CK
ARCHITECTURE

TEL: 01706 647765
MOB: 07734 668904
E: stickarchitecture@gmail.com

Project:
14 Belfield Road, Didsbury
Family House Renovation

Drawing title:
Existing Elevations 2 of 2

Job No.	Date	Scale - A2	Issued For
003A	06/06/12	1:100	PA
Type	**Number**	**Seq**	**Rev**
EL	100	021	B