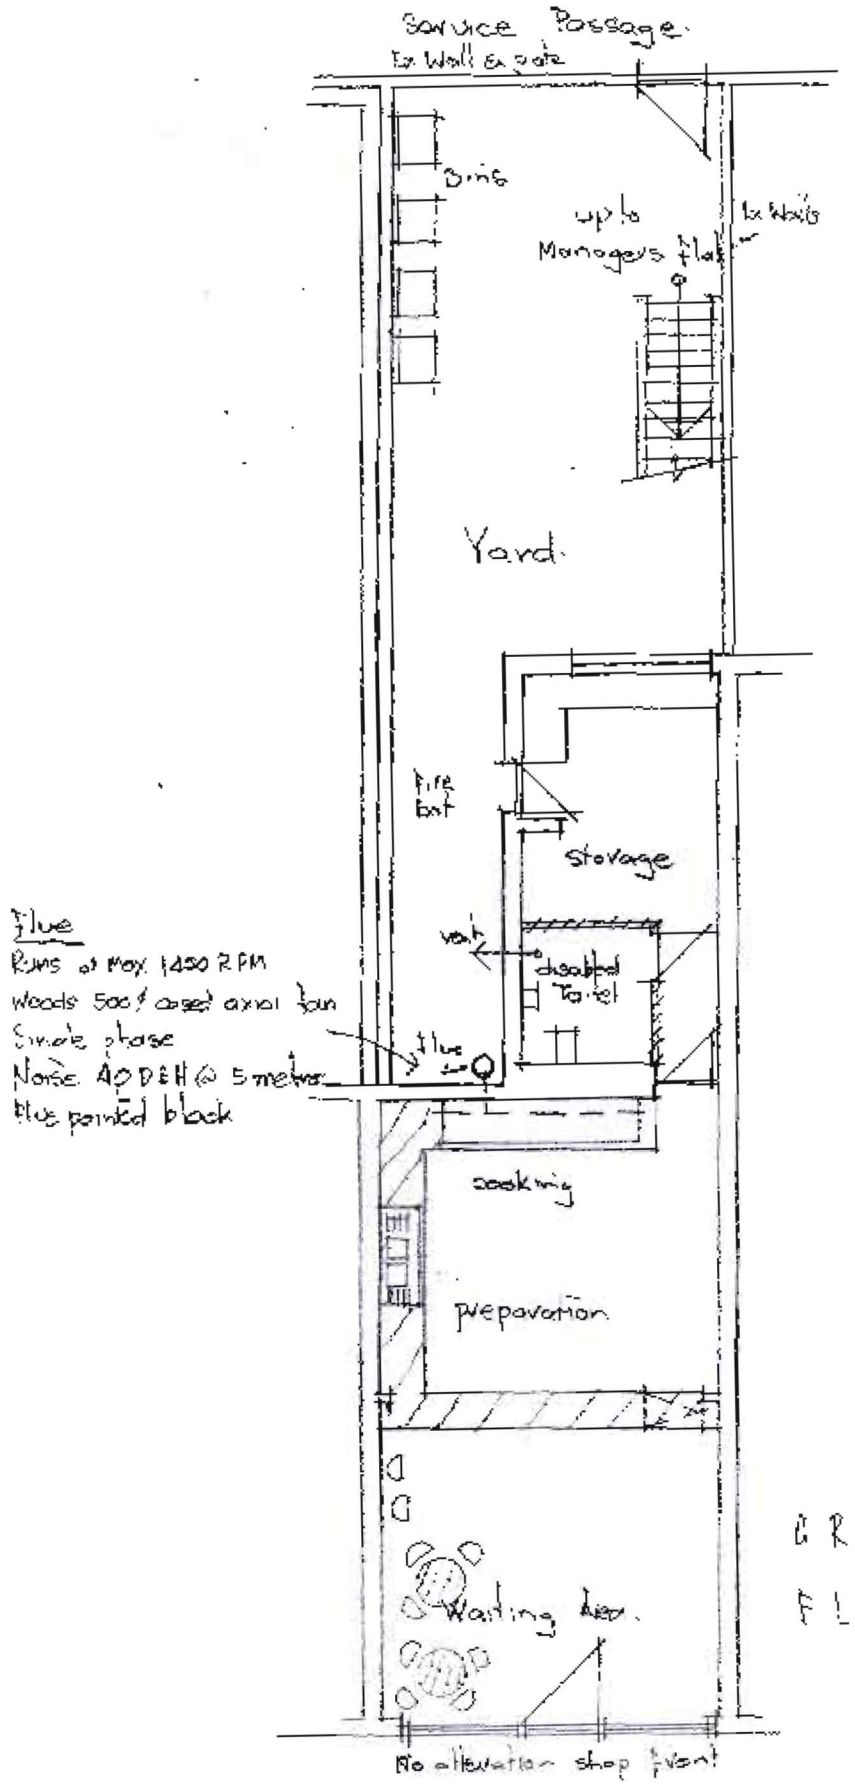

GROUND FLOOR PLAN

BURNAGE LANE

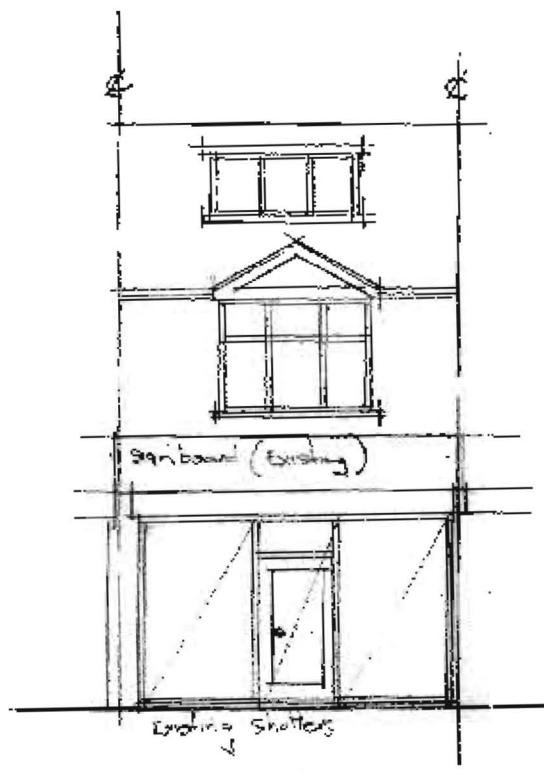

Front Elevation
(no alterations)

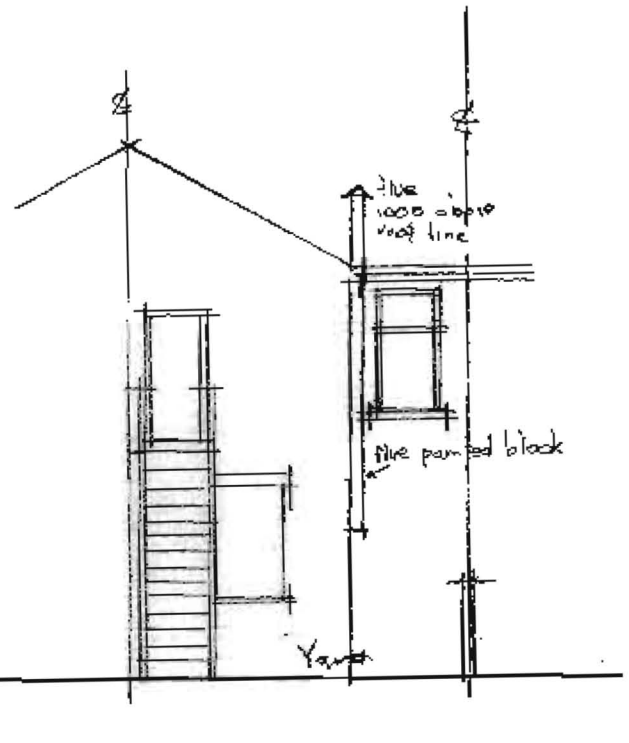

Rear Elevation
(no alterations)

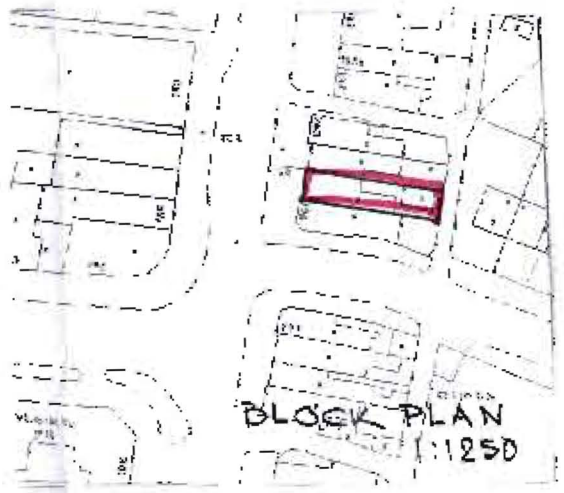

PLANNING
SCAN
REPLIED
RECD - 5 JUN 2008
M
M
M
FOR ACTION

PDC
ARCHITECTS

SCALE:	1:100	Drg. No.
DATE:	05:08	820.02

PROJECT DESIGN CONSULTANTS
BARCLAY HOUSE, 35 WHITWORTH ST. WEST
MANCHESTER. M1 5NG
Telephone +44 (0) 161 228 2370
Facsimile +44 (0) 161 236 2546

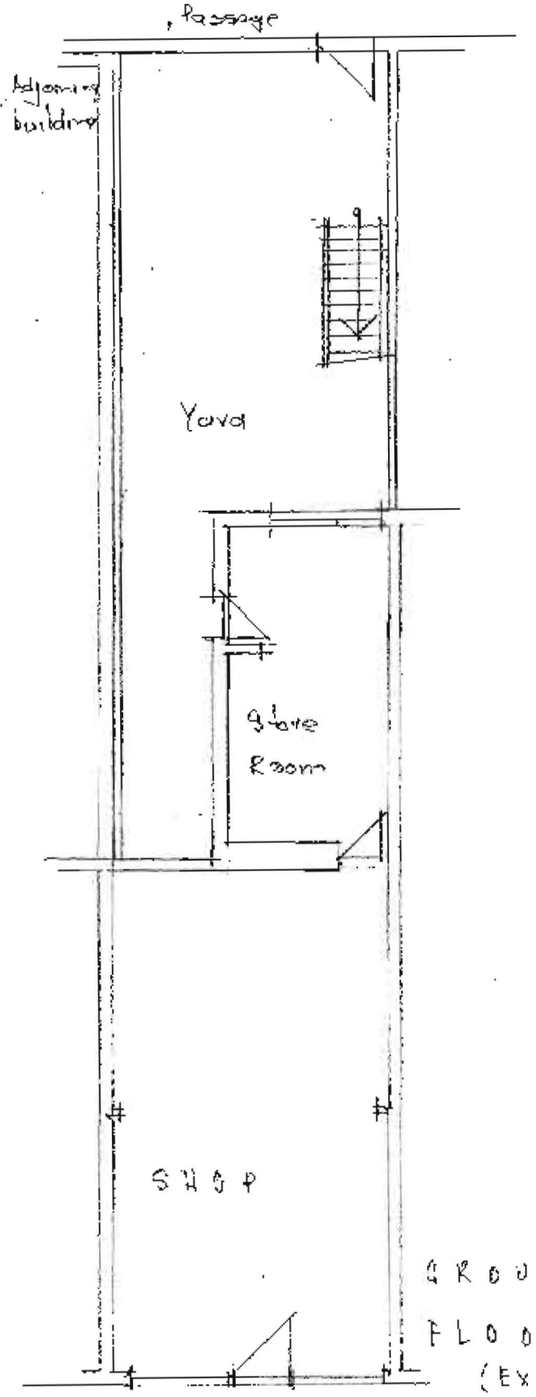

GROUND FLOOR PLAN (Existing)

BURNAGE LANE

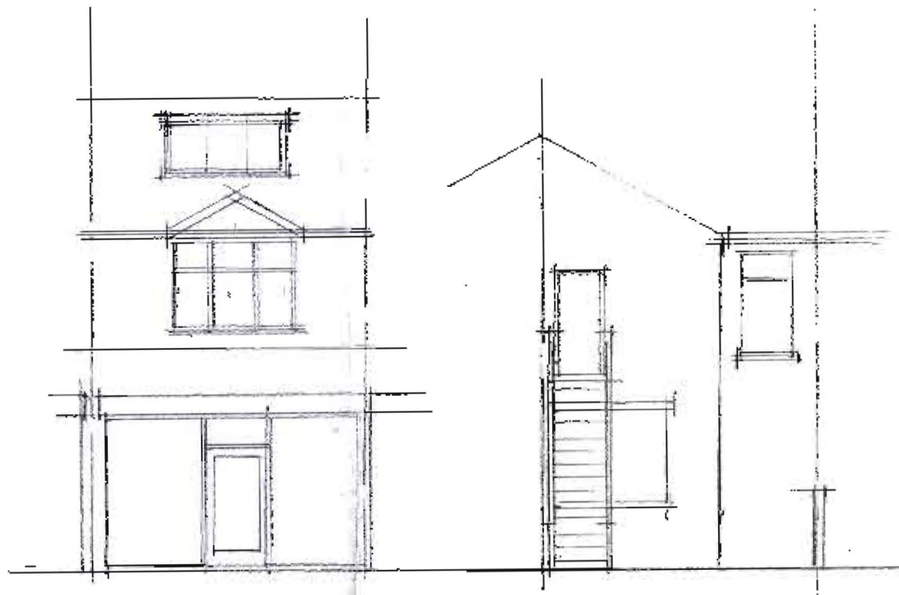

FRONT ELEVATION (Existing)

REAR ELEVATION

PLANNING
ACKD
REPLIED
RECD - 5 JUN 2008

PDC
ARCHITECTS

SCALE:	1:100	Drg. No.
DATE:	05:08	820.01

PROJECT DESIGN CONSULTANTS
BARCLAY HOUSE 35 WHITWORTH ST. WEST
MANCHESTER. M1 5NG
Telephone +44 (0) 161 236 2370
Facsimile +44 (0) 161 236 2645