James Hall & Co Ltd

SITE: Green Quarter, Block 6, Manchester

DRAWN BY: C Jackson W/O No:

DATE: 02.10.09 SCALE: 1:125

DWG No. A3/133649-1 Rev 9

Rev	Description	Date	Revised by
3	Sign height increased length reduced	27.10.09	CJ
4	Projecting sign moved	27.10.09	CJ
5	Sign options shown	29.10.09	CJ
6	Sign size changed	25.03.10	CJ
7	Detail added	29.03.10	CJ
8	Roller shutter added over entrance	01.04.10	CJ
9	Sign sizes reduced	28.04.10	CJ

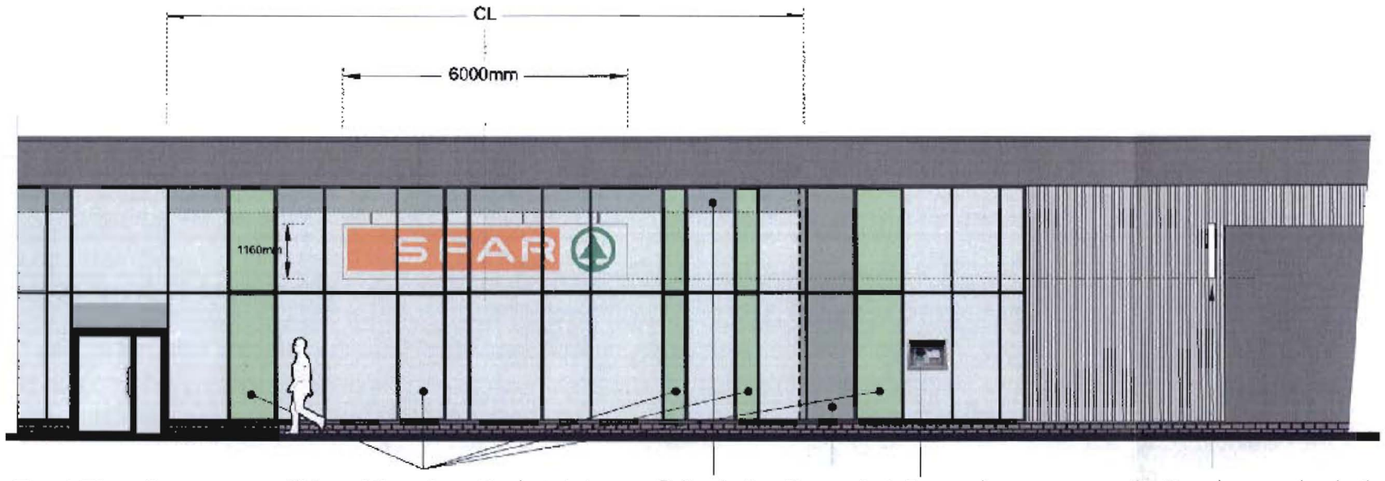

Front Elevation 1:125

All the existing coloured laminated glass to be replaced with clear glass by others.

Roller shutter housing

Clear vertical platform lift

Proposed ATM

Position of proposed projecting sign.

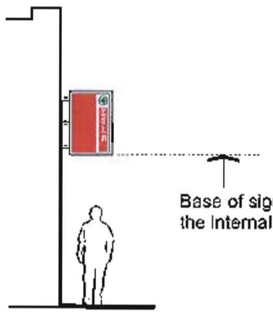

Base of sign to align with base of the internal suspended fascia sign.

Side View 1:75

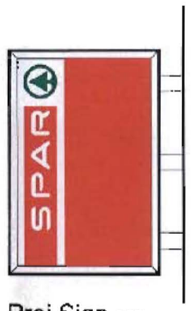

Proj Sign 1:30

1 No internally illuminated projecting sign
770mm x 1160mm
Fabricated from an aluminium extrusion with opal acrylic panels decorated with vinyl detail.

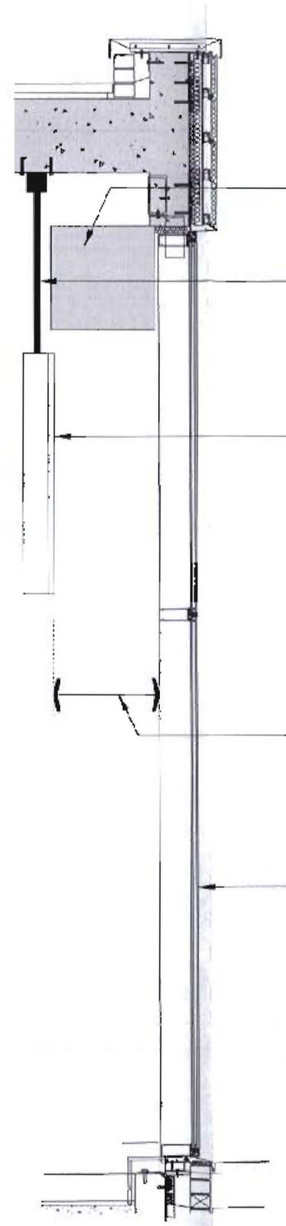

Existing roller shutter housing 500 x 500

50 dia aluminium tubing with internal threaded support rods secured to a fabricated aluminium top hat section further secured to the existing concrete ceiling slab. All finished grey to match shopfront.

1 No internally illuminated Flexface sign approx 6000 x 1160
Sign case fitted with a flexible face panel applied with vinyl detail to fully illuminate.

Sign case finished white externally & the back panel finished white & applied with red & green vinyl detail. The back panel to be non illuminated.



Rear view

Approx 600mm.

Existing glazing & frame

SPAR Colour Refs for internal sign & external sign:

Red RAL 3020
Green RAL 6029
White Chromadex 943 Satin White

Section Through Sign Position 1:30

JOHN ANTHONY SIGNS
TURNING IDEAS INTO REALITY

CLAYDONS LANE, RAYLEIGH, ESSEX SS6 7UU
TEL 01268 777333 FAX: 01268 777193