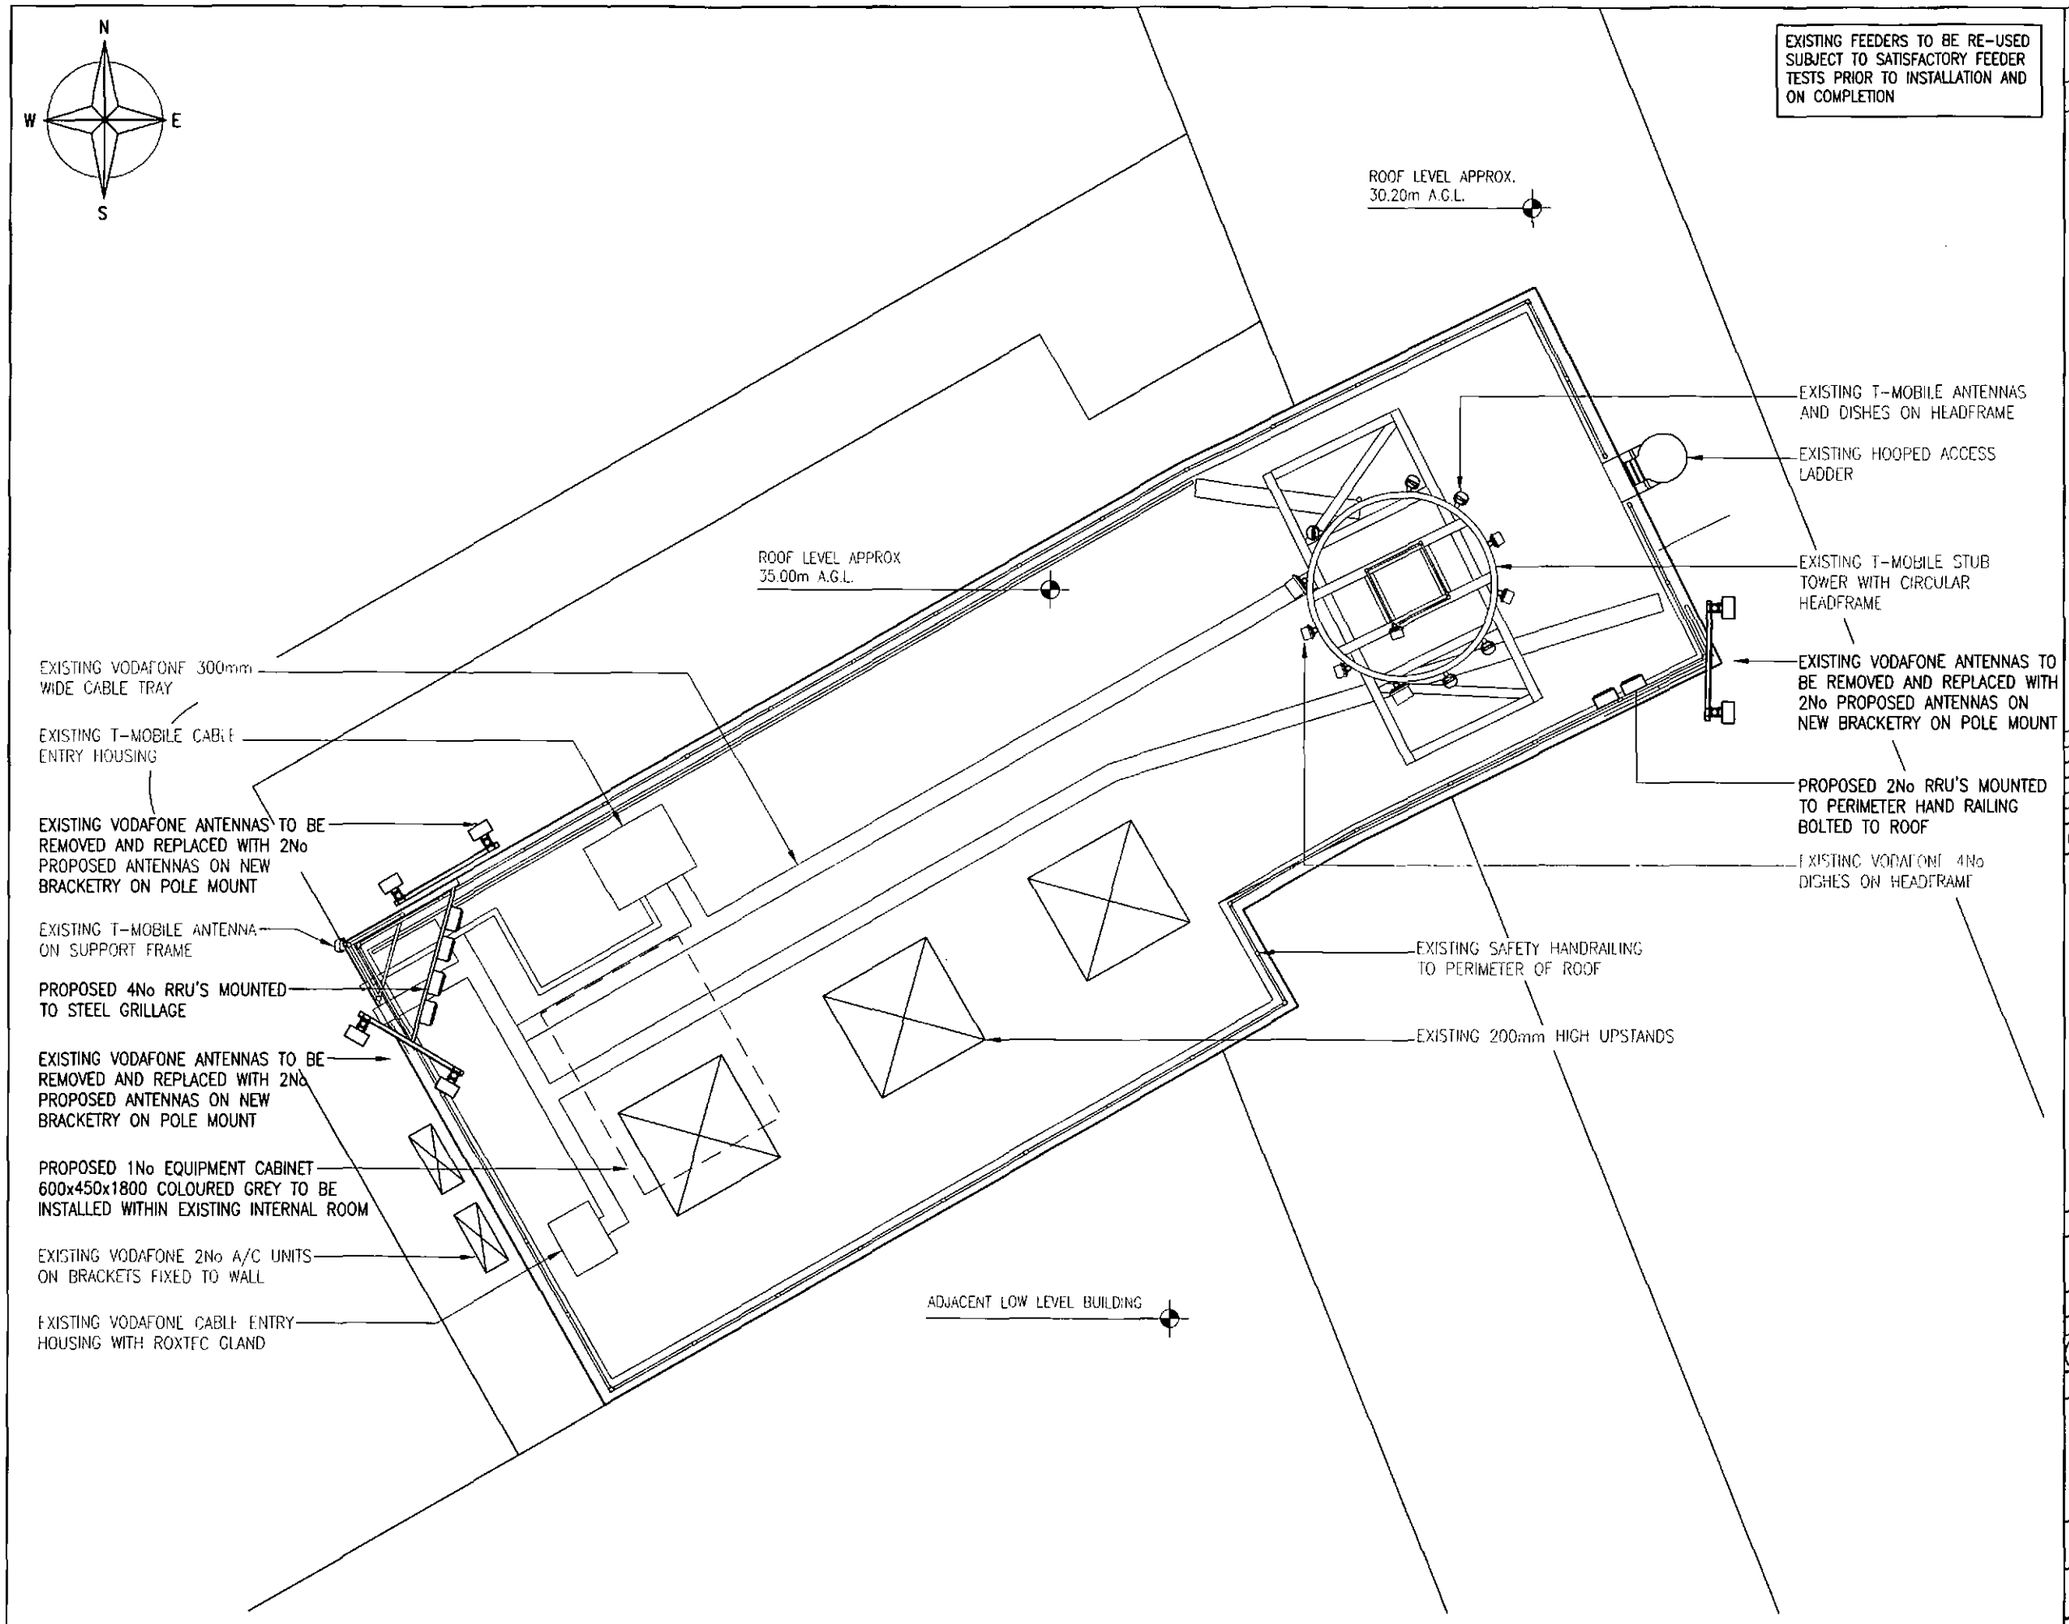

PROPOSED SITE PLAN
(1:100)

The drawings comply with TEF & Vodafone Standard ICNIRP guidelines.
Designed in accordance with Cornerstone document: CORN/09/006

Notes:
1 ALL DIMENSIONS ARE IN MM UNLESS NOTED OTHERWISE

N.G.R. E: 384122 N: 397738

PLANNING AND BUILDING CONTROL
17 APR 2013

REV	MODIFICATION	BY	CH	DATE
A	Issued for Approval	BG	DM	10/04/13

mono
MONO CONSULTANTS LIMITED
No. 58 Cygnet Court
Timothy's Bridge Road
Stratford-upon-Avon
Warwickshire
CV37 9NW
t. 44 (0)1789 206500
f. 44 (0)1789 206529
www.monoconsultants.com

CTIL

Cell Name	Opt
LINLEY HOUSE	A

Cell ID No

CTIL	Host	Sharer
(CTIL) 126084	(VF) 13176	(TEF) N/A

Site Address / Contact Details

LINLEY HOUSE
DICKINSON STREET
MANCHESTER
M1 6HR

Drawing Title: PROPOSED SITE PLAN

Purpose of issue: PLANNING

Drawing Number: 202

Scale:	Drawn:	Date:	Issue:
As Shown	BG	10/04/13	A

Checked:	Date:	Approved:	Date:
DM	10/04/13	MH	10/04/13

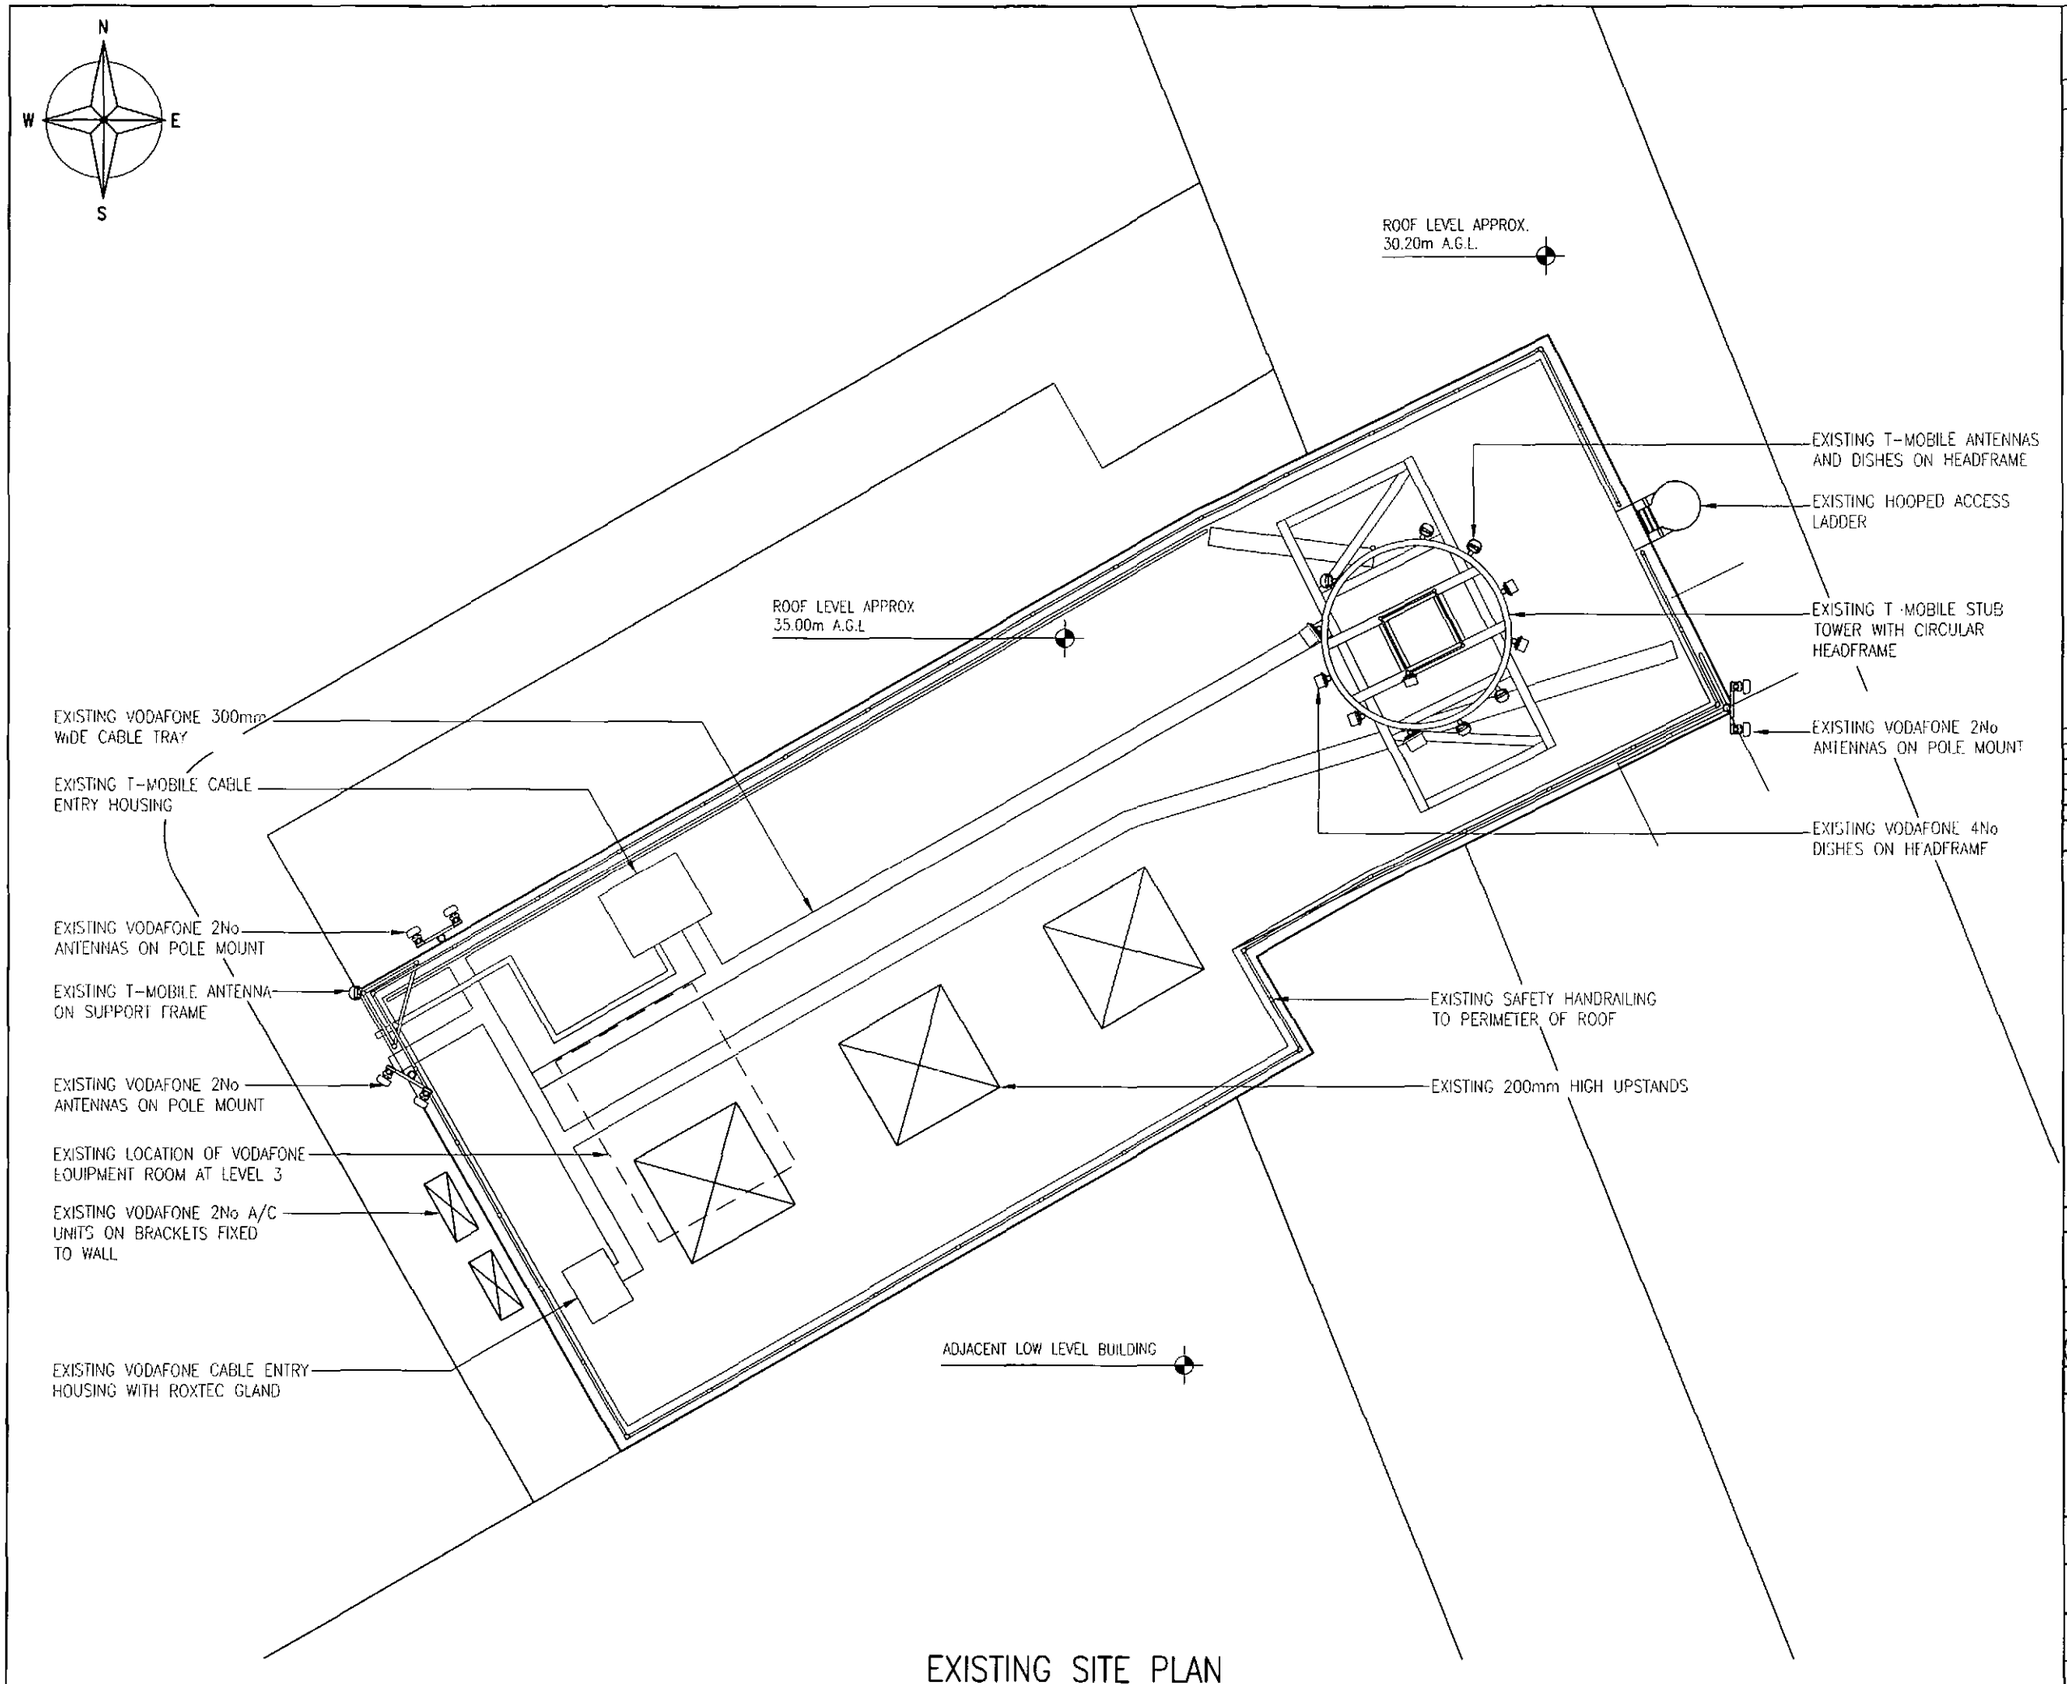

EXISTING SITE PLAN
(1:100)

Notes:
1 ALL DIMENSIONS ARE IN MM UNLESS NOTED OTHERWISE

N.G.R. E: 384122 N: 397738

REV	MODIFICATION	BY	CH	DATE
A	Issued for Approval	BG	DM	10/04/13

mono

MONO CONSULTANTS LIMITED
No. 58 Cygnet Court
Timothy's Bridge Road
Stratford-upon-Avon
Warwickshire
CV37 9NW
t. 44 (0)1789 206500
f. 44 (0)1789 206529
www.monoconsultants.com

CTIL

Cell Name	Opt
LINLEY HOUSE	A

Cell ID No

CTIL	Host	Sharer
(CTIL) 126084	(VF) 13176	(TEF) N/A

Site Address / Contact Details

LINLEY HOUSE
DICKINSON STREET
MANCHESTER
M1 6HR

Drawing Title: EXISTING SITE PLAN

Purpose of issue: PLANNING

Drawing Number: 201

Scale:	Drawn:	Date:	Issue:
As Shown	BG	10/04/13	A

Checked:	Date:	Approved:	Date:
DM	10/04/13	MH	10/04/13