


The contractor is to check all dimensions on site before commencing any fabrication and is to report any discrepancy to the architect.

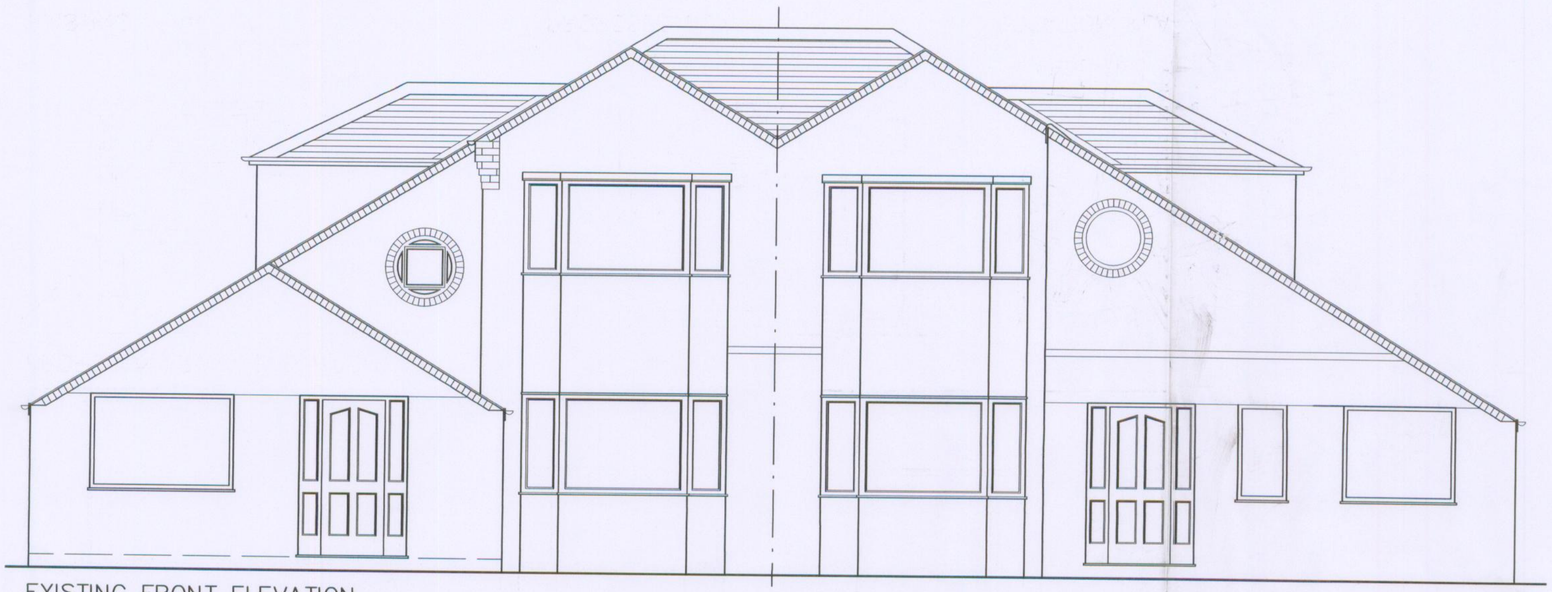

EXISTING FRONT ELEVATION

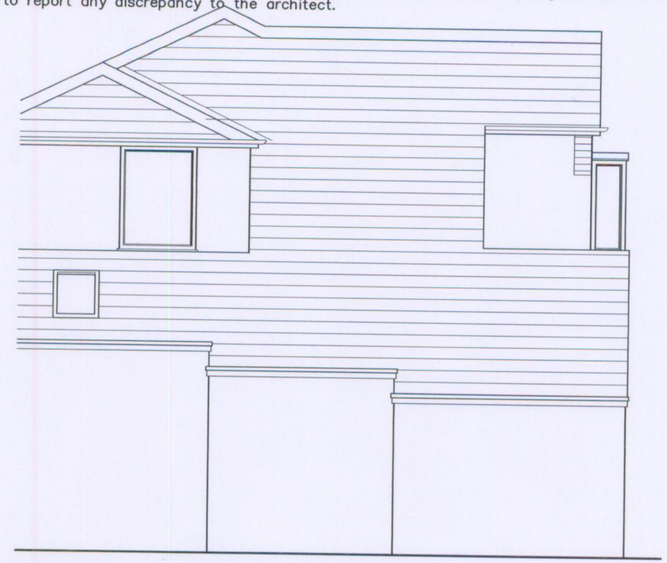


EXISTING SIDE ELEVATION

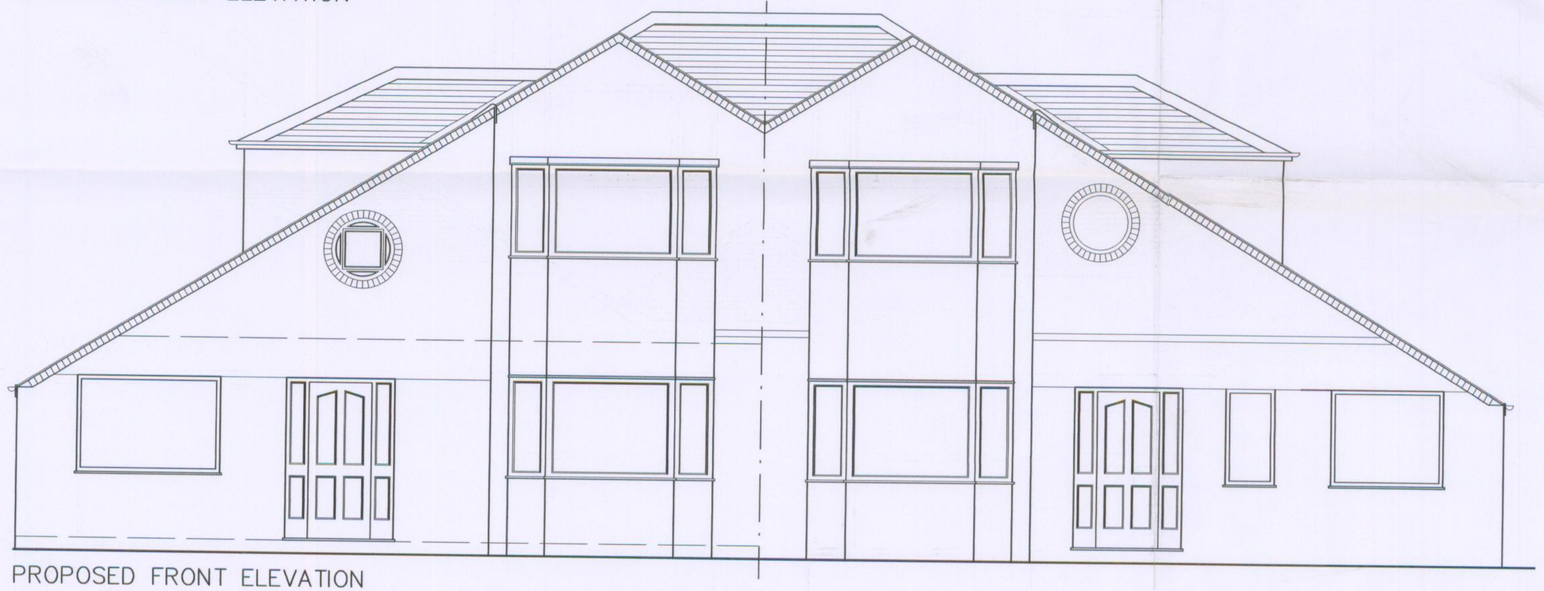


PROPOSED FRONT ELEVATION



PROPOSED SIDE ELEVATION

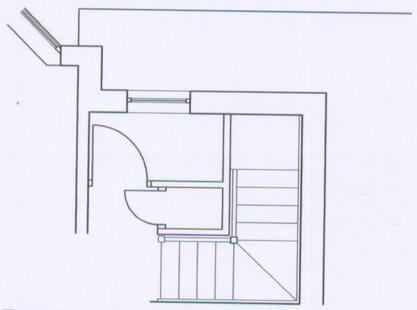


EXISTING PLAN

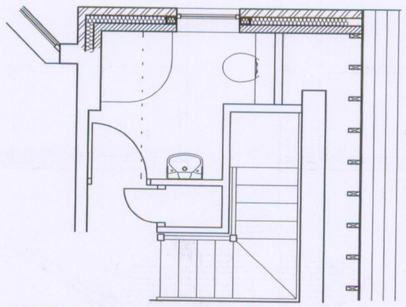

PROPOSED PLAN



LOCATION PLAN 1/1250scale

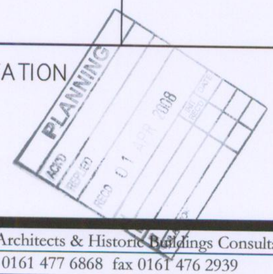

Rev A – 19.03.2008 – CmF – ammendments made

Matthews Walker Architecture Chartered Architects & Historic Buildings Consultants
5 High Street Stockport SK1 1EG Telephone 0161 477 6868 fax 0161 476 2939

Extension & Alterations
25 Fordbank Road
Didsbury

General Arrangement

For Mr & Mrs.W. Birkhead

Scale 1 : 50 Date FEB 08 DO NOT SCALE OFF THIS DRAWING

1523.01

Revision A