

HYDE ROAD FRONTAGE

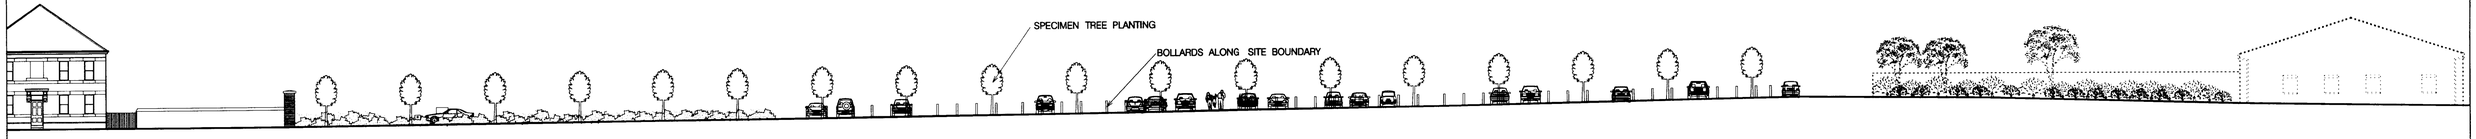

WELLINGTON STREET FRONTAGE

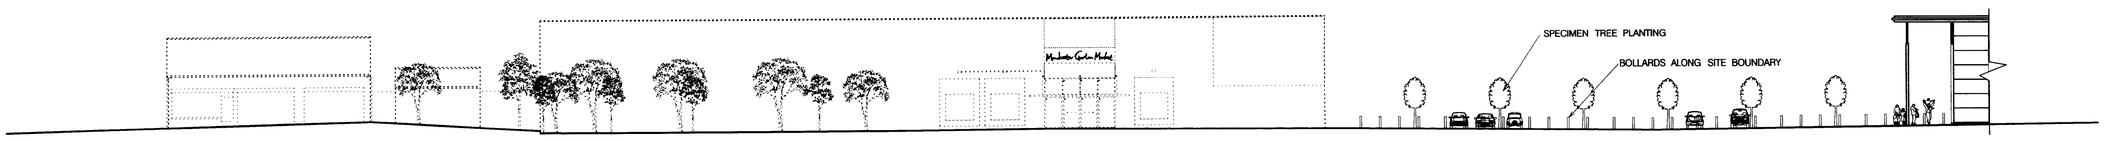

GARRATT WAY FRONTAGE

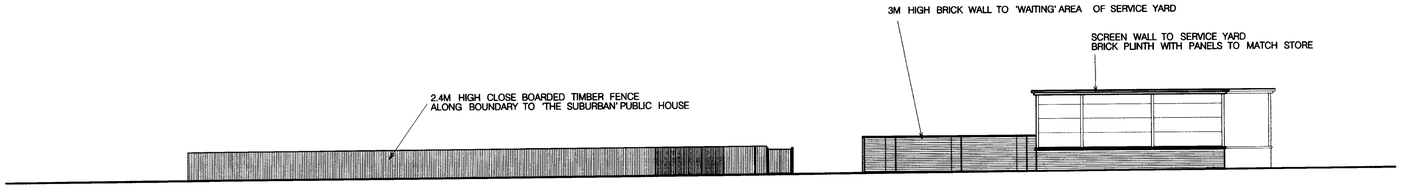

WESTERN BOUNDARY

PLANNING
ACK'D
REPLIED

4477.P9B

HYDE ROAD
GORTON

PREVIOUSLY APPROVED
~~PROPOSED~~ BOUNDARY DETAILS

SCALE 1:250 @ A1

SMITH SMALLEY ARCHITECTS LTD
CRAVEN LODGE
VICTORIA AVENUE
HARROGATE
HG1 5PX
TEL 01423 531100