ST WERBURGHS RD

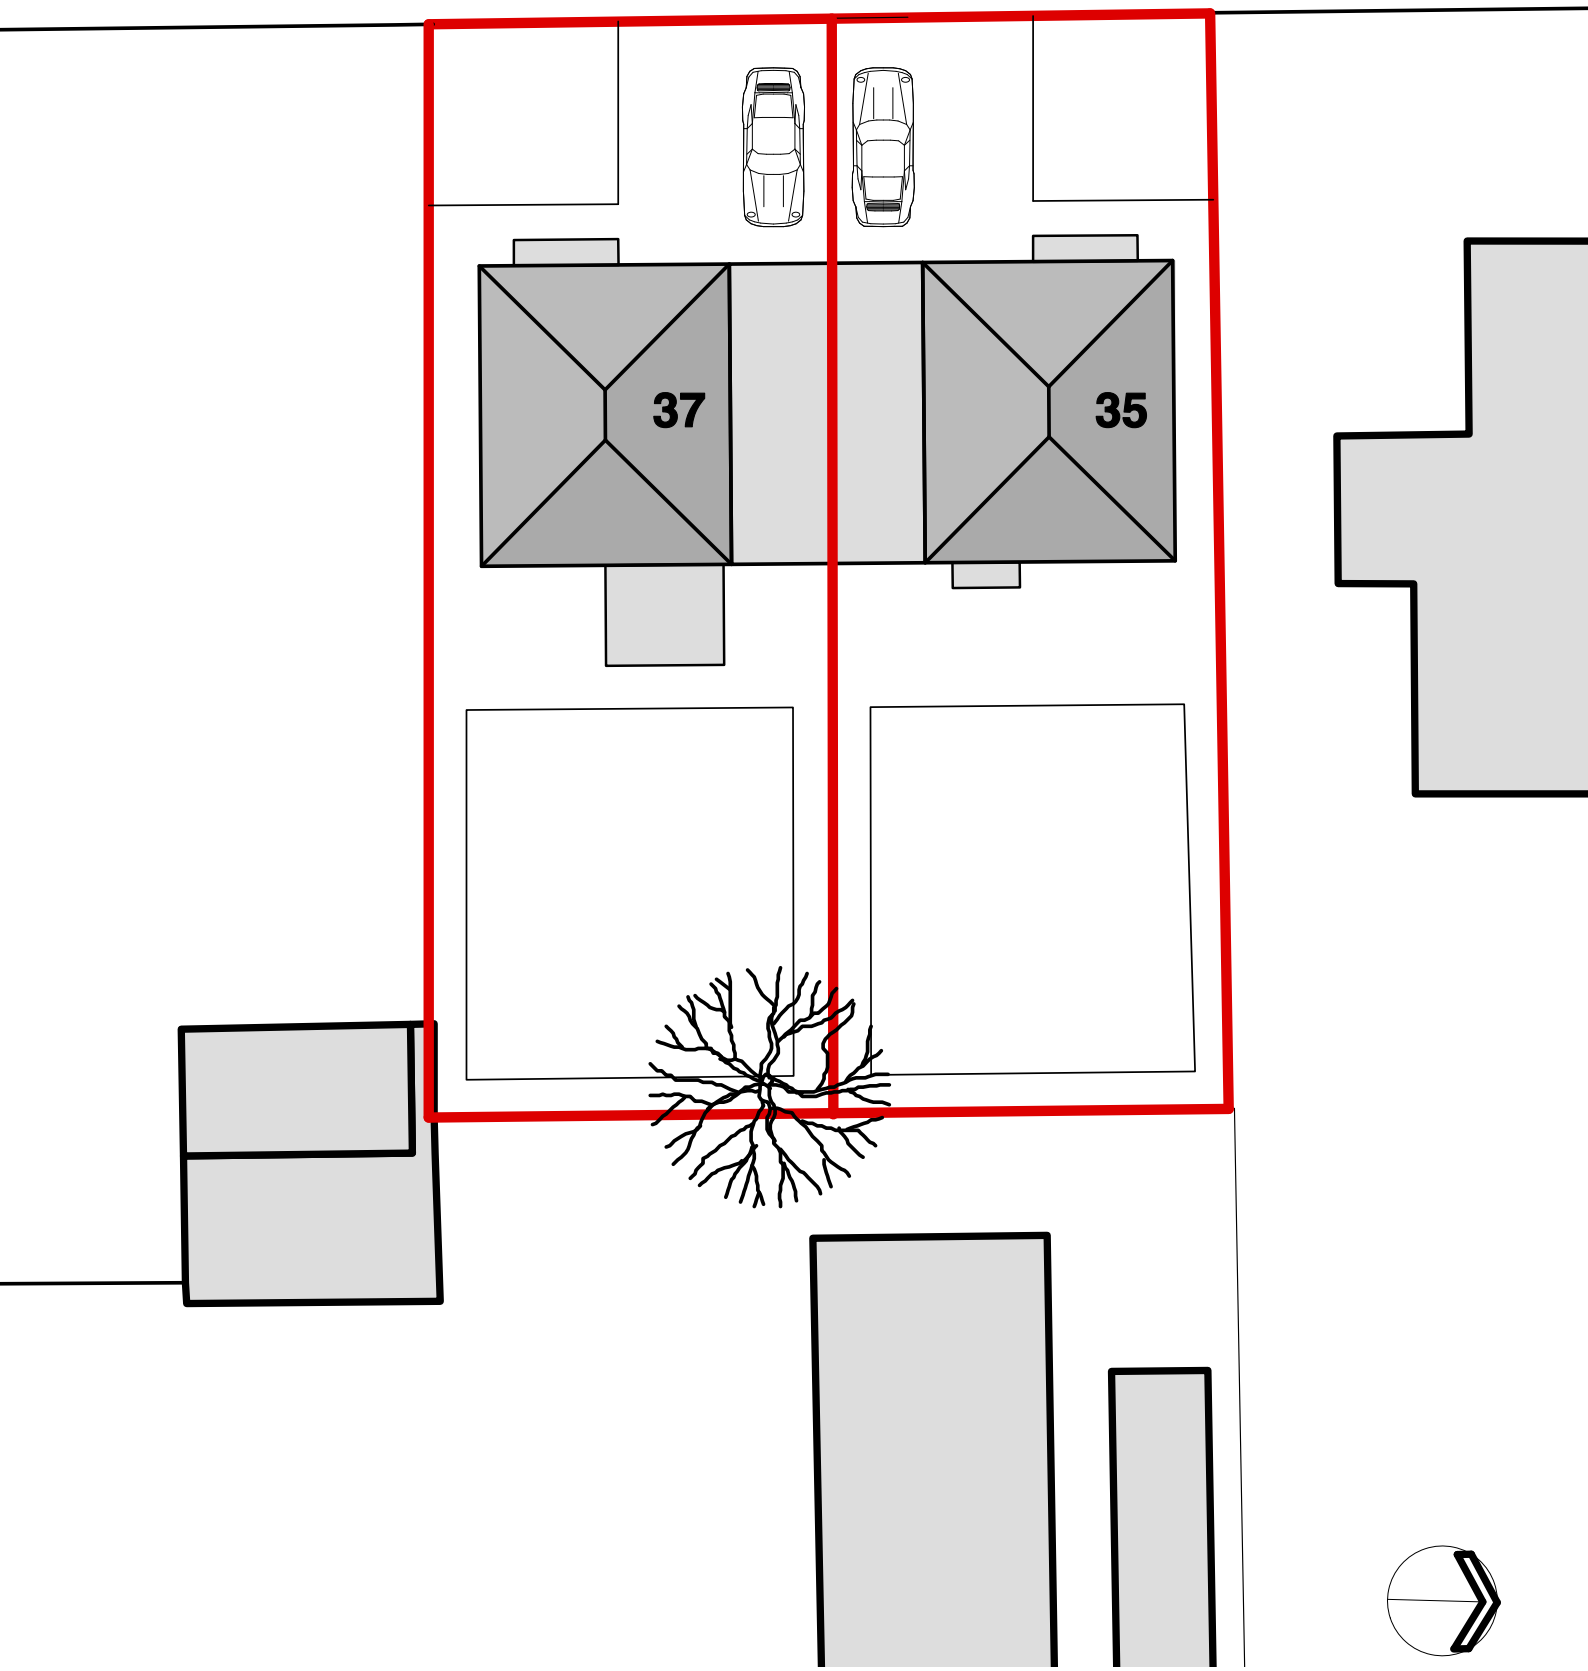

35 / 37 ST WERBURGHS RD, CHORLTON, M21 0TL
SITE + ROOF PLAN / EXISTING
SCALE 1:500 @ A4
PLANNING APPLICATION DRAWING 2 OF 11