
Old House at Home, 52 Bottomley Side, Blackley, M9 3EP.

Proposed change of use from Public House with 1st floor living accommodation to domestic dwelling

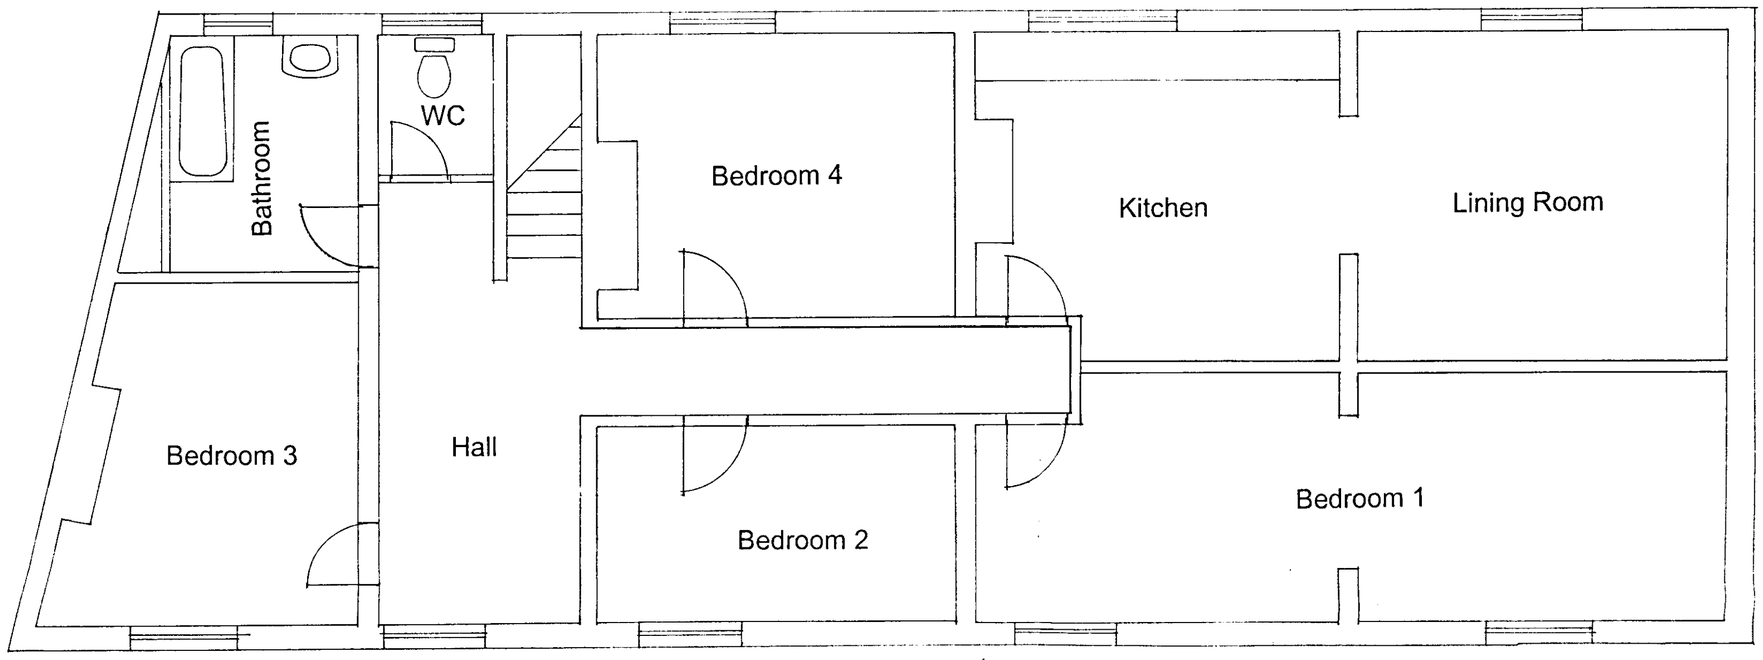


1:50 Scale

Existing 1st Floor Plan


Existing & Proposed Cellar Plan


1:100 Scale

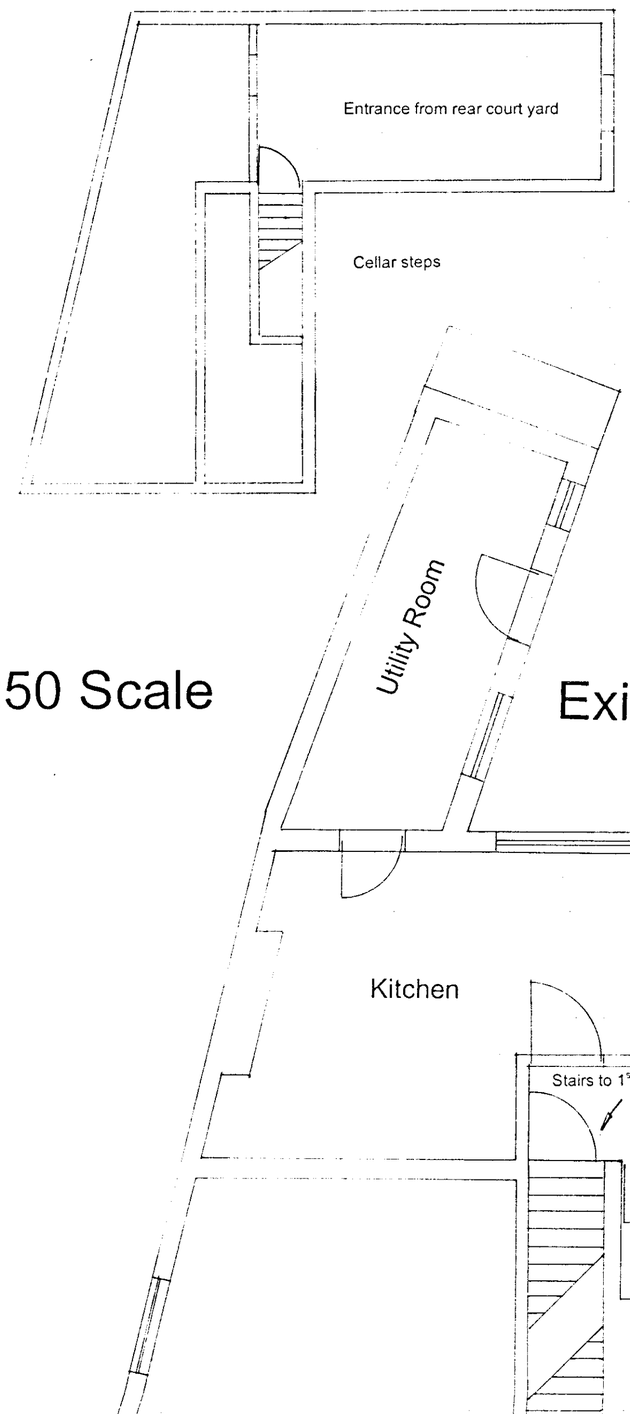

1:50 Scale

Existing Ground Floor Plan

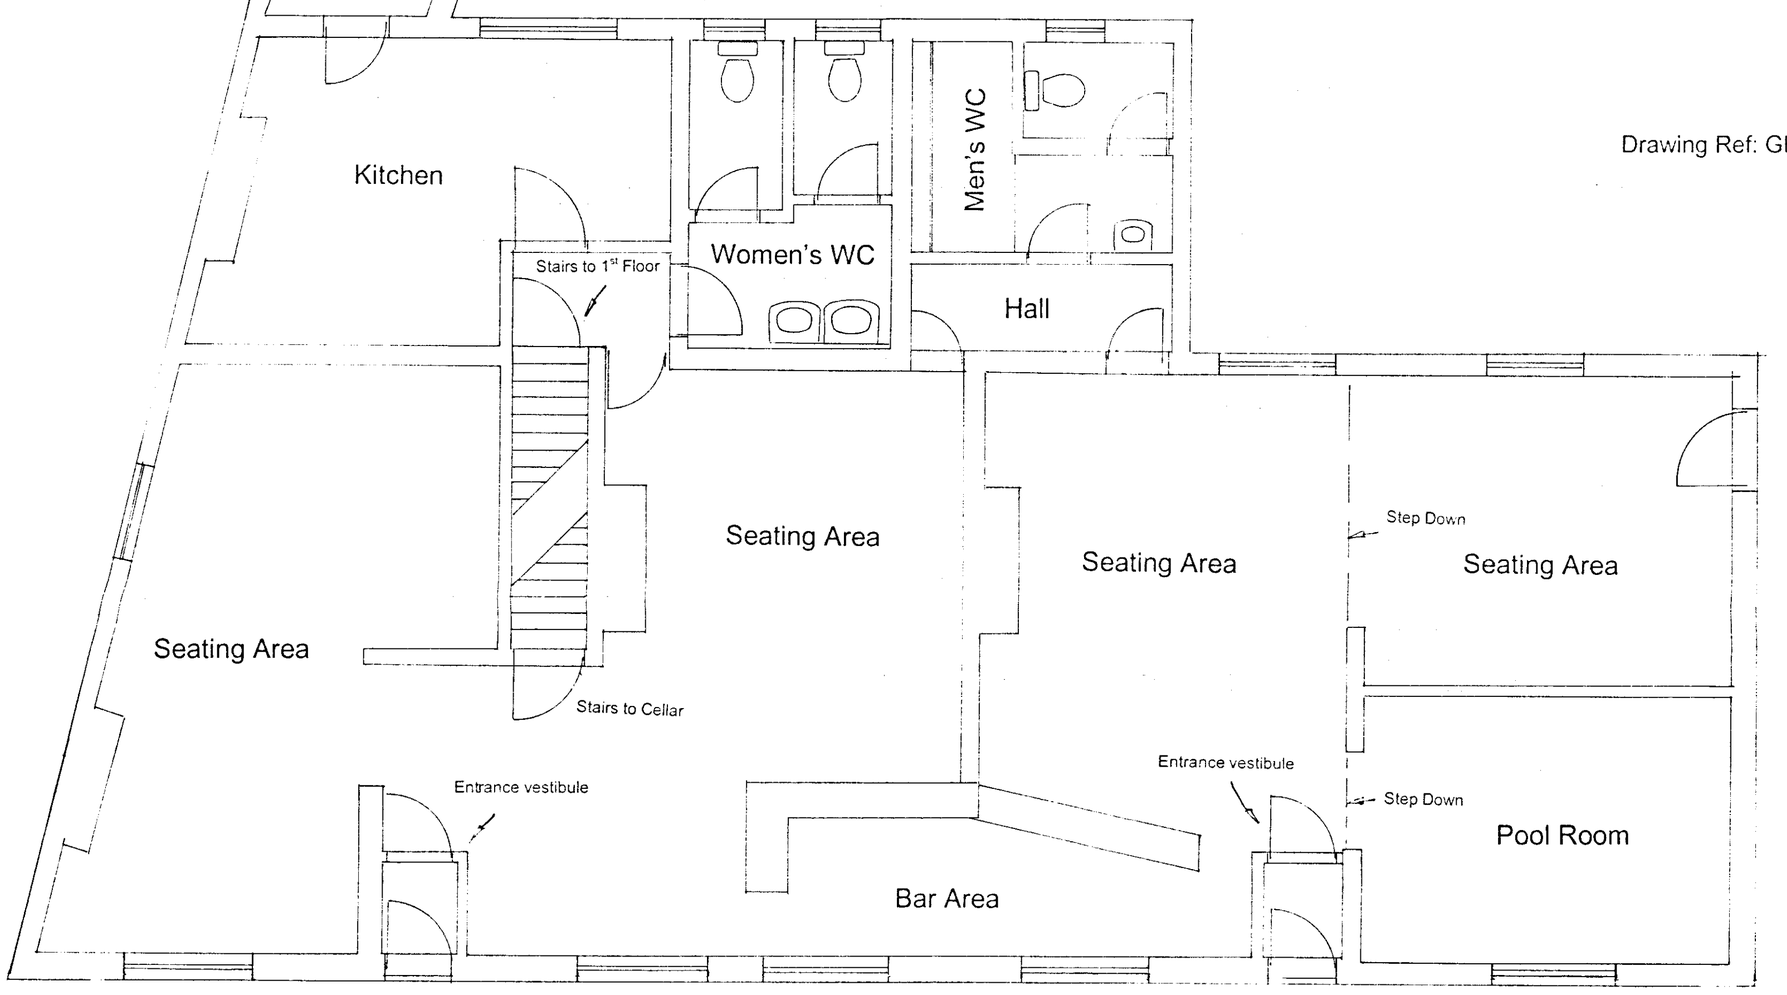

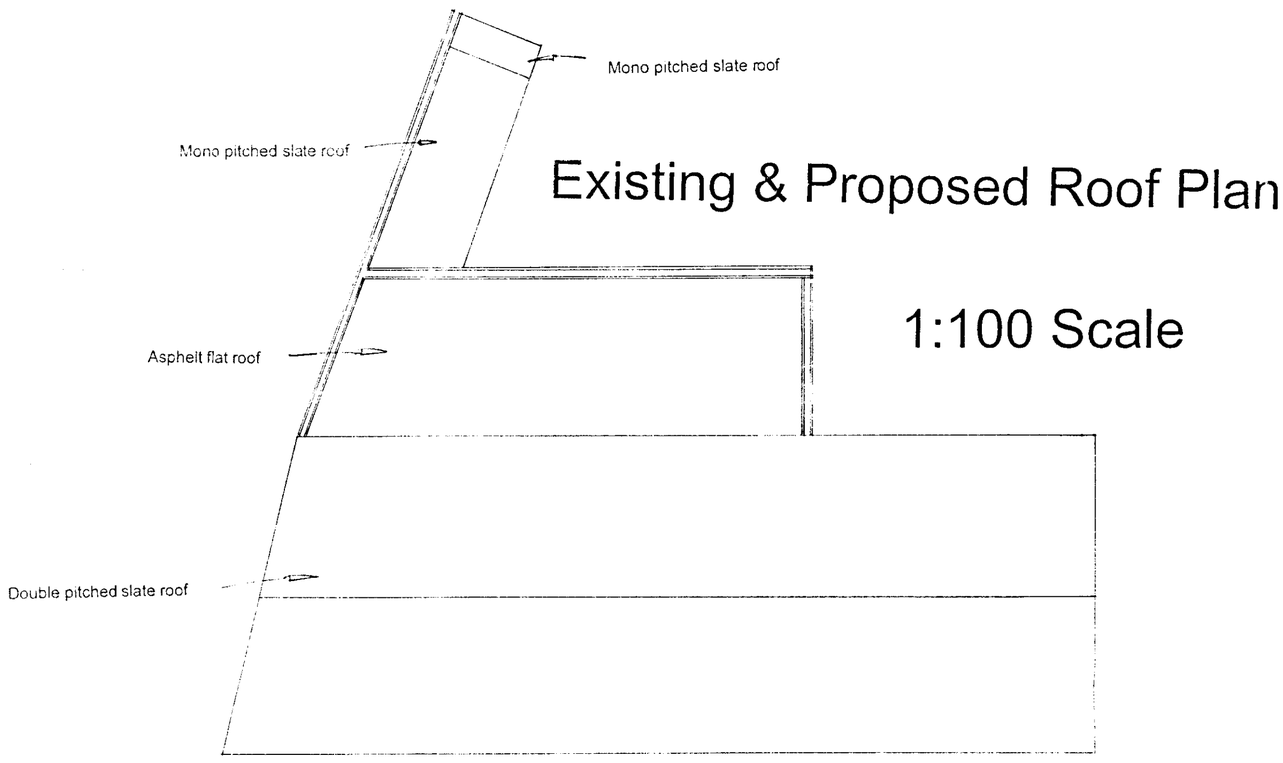

Existing & Proposed Roof Plan

1:100 Scale

Drawing Ref: GB/OHAH/102

NOTES:
All dimensions must be checked on site and not scaled from this drawing.

Revisions	Date	A

© Copyright

Client

Job Title

Drawing Title

Scale

Drawn by

Date

Dwg No.

Rev.

A1