notes

- The contractor is responsible for checking dimensions, tolerances and references. Verify any discrepancies with the Architect before proceeding with the works.
- Where an item is covered by drawings to different scales the larger scale drawing is to be worked to.
- Do not scale drawing. Figured dimensions to be worked to in all cases.

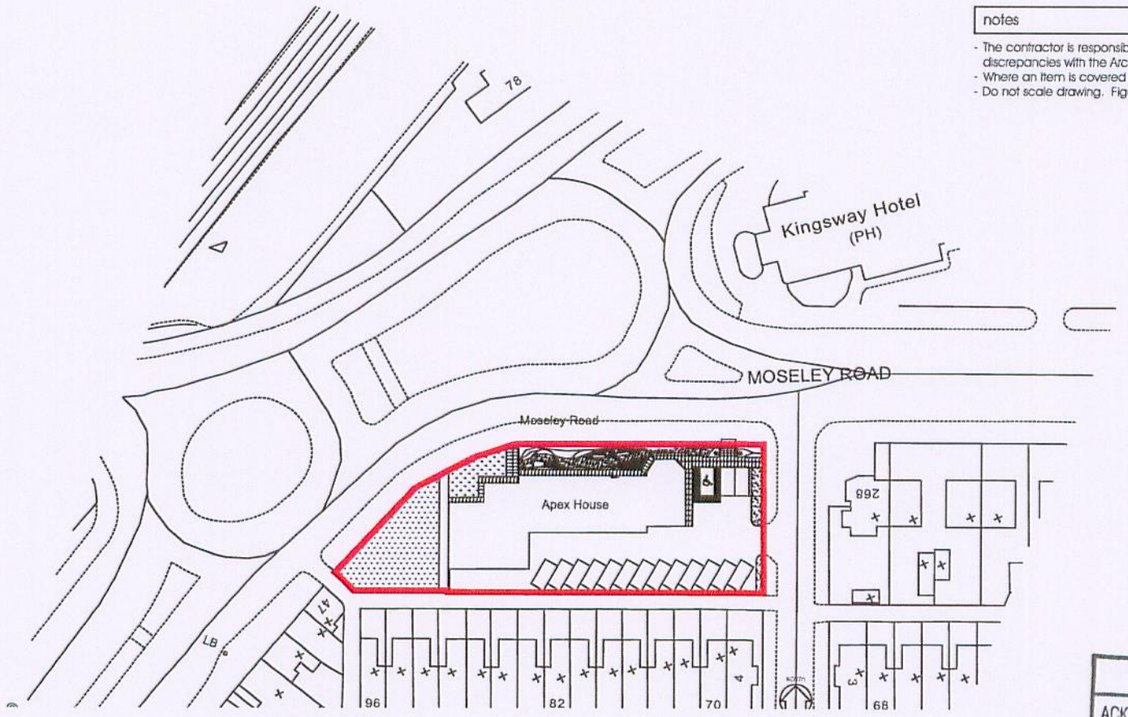

PLANNING
ACK'D
REPLIED
RECD - 3 JUL 2008
M
M
M
EOI ACTION

date	rev	revision/author/checker
-	-	-

drawn XX
checked CA
scale 1:1000
date 30/06/2008

project Harvest housing Office
Landscape Design Proposal

drawing Site Location

purpose of issue
Planning

drawing no A6002LE /33/ 01

rev

PRP Architects © Century House 11 St Peters Square Manchester M2 3DN T 0161 242 8950 F 0161 242 8955 man.prp@prparchitects.co.uk

PRP