

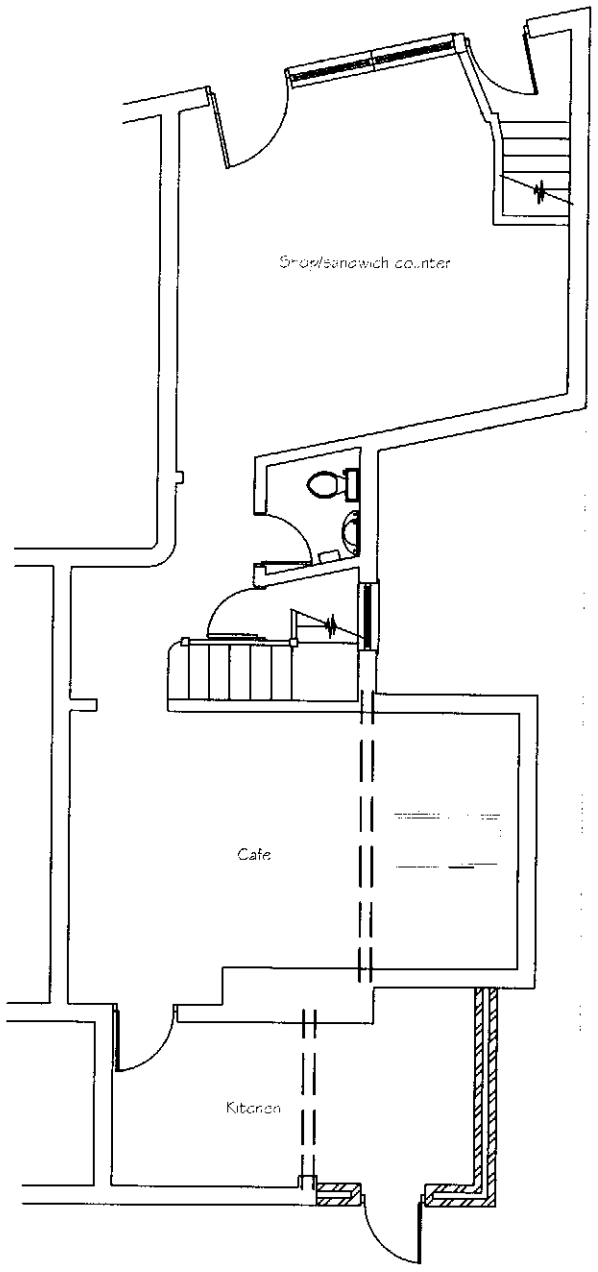


Proposed Ground Floor Plan

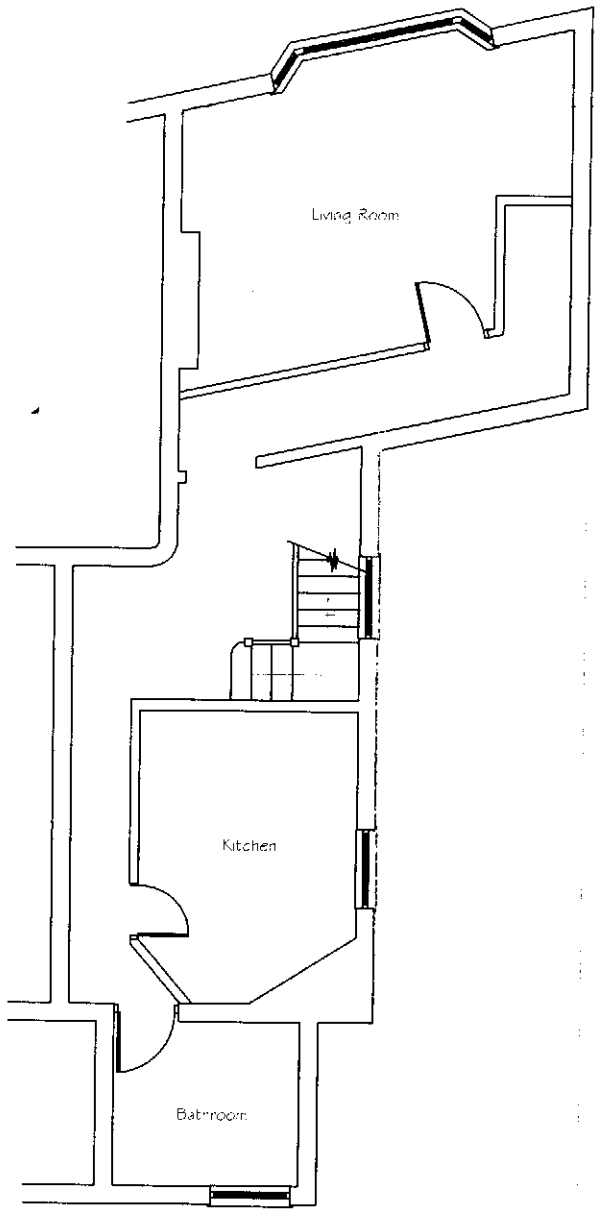

Proposed First Floor Plan

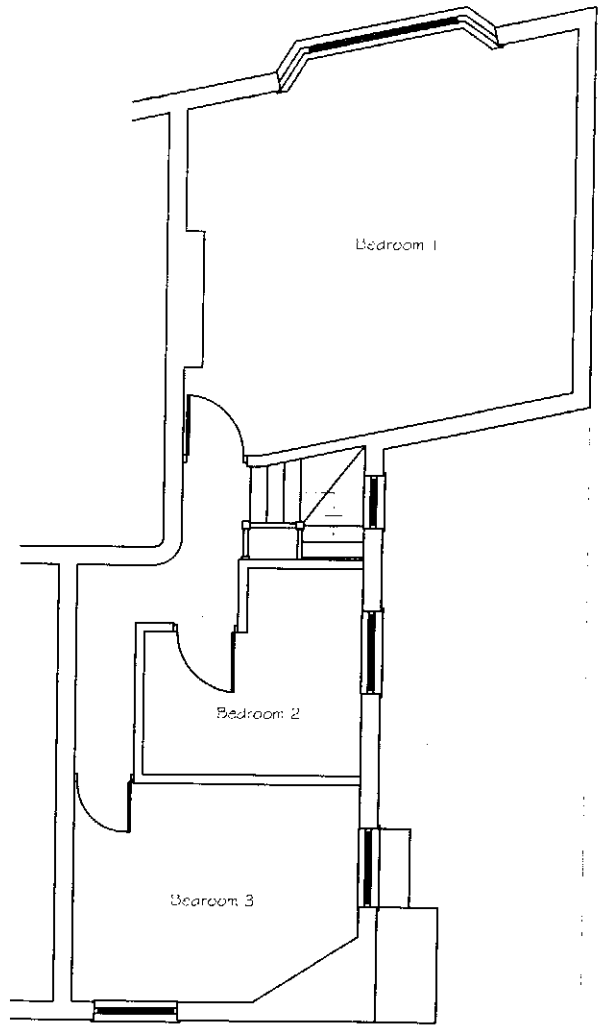


Proposed Second Floor Plan

PLANNING
ACKD
REGD
REGD - 1 APR 2008


	Location 137 Beech Road, Chorlton-cum-Hardy, Manchester. M21	Title Proposed rear extension and change to shop front sign.	Scale 1:100	Date 23rd March 2008	Drawing number 04
			Drawn by AH	Client Mr Martin Holland	revision



Proposed Front Elevation

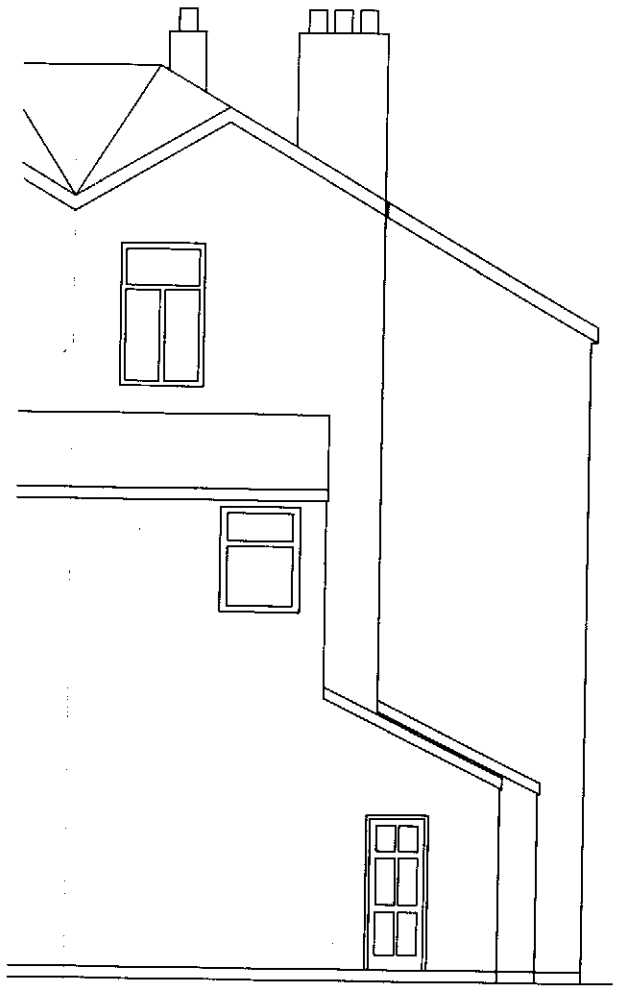

Proposed Rear Elevation

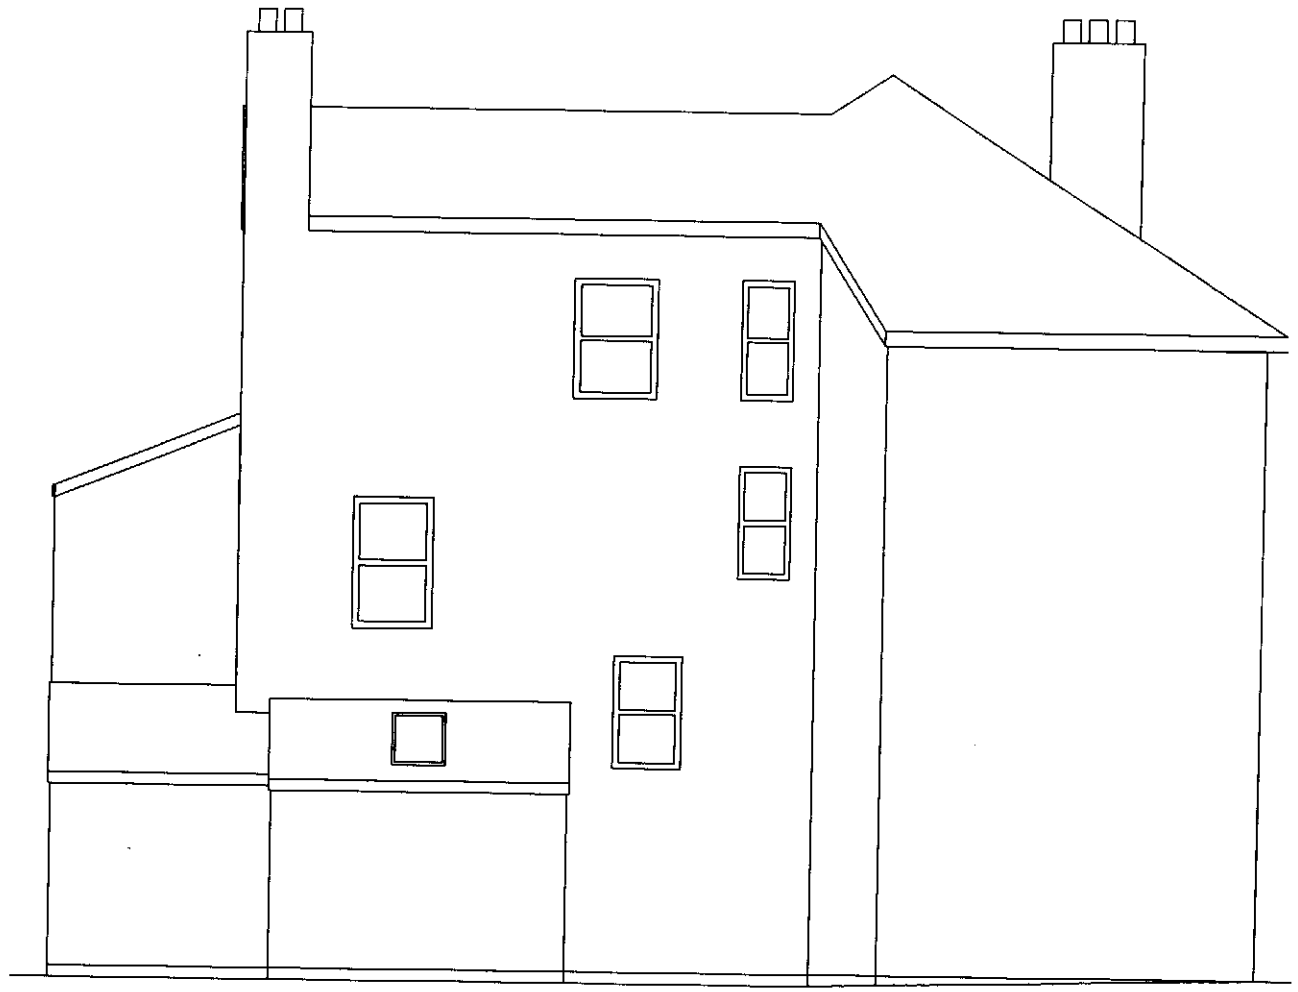

Proposed Side Elevation

RECEIVED
- 1 APR 2008

	Location 137 Beech Road, Chorlton-cum-Hardy, Manchester. M21	Title Proposed rear extension and change to shop front sign.	Scale 1:100	Date 23rd March 2008	Drawing number 03
			Drawn by AH	Client Mr Martin Holland	revision