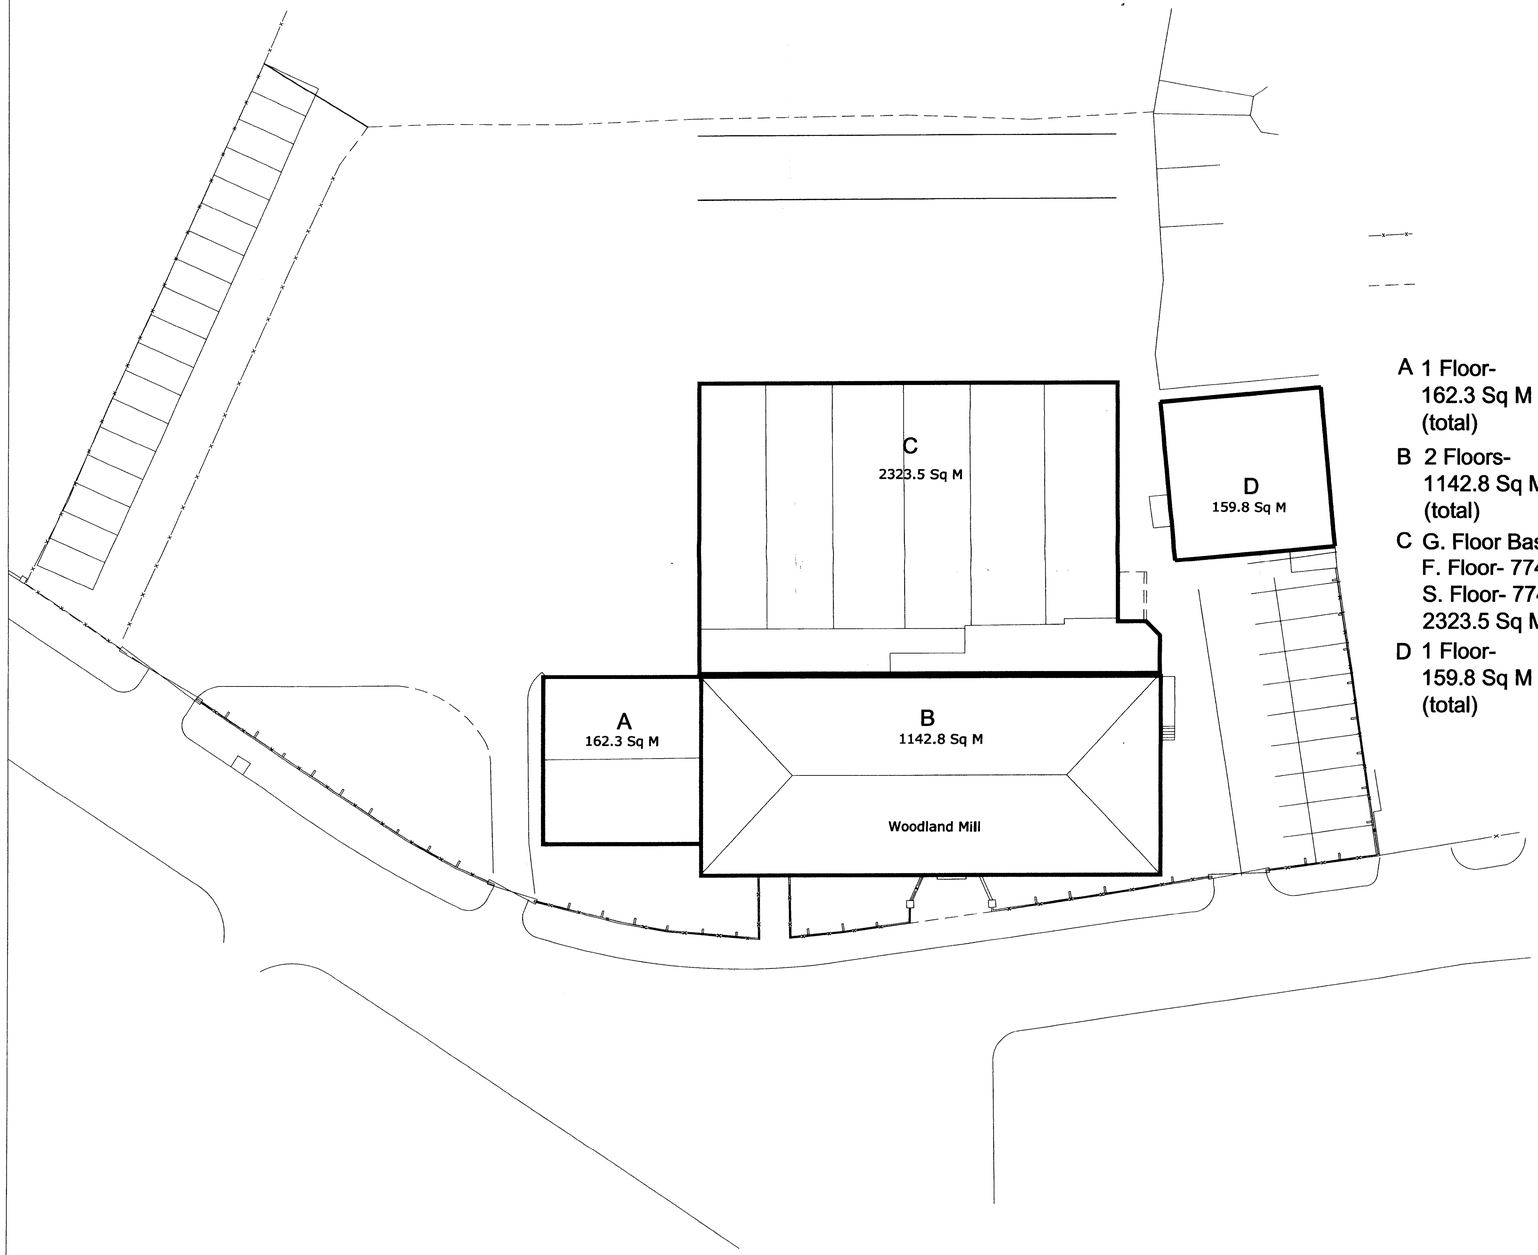


A 1 Floor-
162.3 Sq M
(total)

B 2 Floors-
1142.8 Sq M
(total)

C G. Floor Basement (car parking)- 774.5
F. Floor- 774.5
S. Floor- 774.5
2323.5 Sq M (total)

D 1 Floor-
159.8 Sq M
(total)

It is the Contractor's responsibility to report any inconsistencies on this drawing, or between drawings, to the Architect and to request clarification and instruction before proceeding.
This drawing and design is the copyright of EVO Architects and may not be reproduced in any form whatsoever without prior express or written consent.

KEY

DEMOLITION

RETAINED

| Rev | Date | In1 | Description |
|---|---|---|---|

EVO architects

2nd FLOOR, BUILDER HOUSE
MAYORS ROAD
ALTRINCHAM,CHESHIRE,WA15 9RP
T: 0161 928 7922
F: 0161 928 7933
E: info@evoarchitects.co.uk
W: www.evoarchitects.co.uk

PROJECT

WOODLANDS MILL,
CRUMPSALL

PLANNING
RECEIVED
22 APR 2008

CLIENT

MONZER BUTT

TITLE

BUILDINGS TO/NOT BE DEMOLISHED

☐ FEASIBILITY ■ SCHEME DESIGN ☐ CONTRACT
☐ TENDER ☐ CONSTRUCTION ☐ AS BUILT

| SCALE | CONTRACT | DRWG No. | REV |
|---|---|---|---|
| 1:100 at A1 | EV1176 | 014 | |