
1 2 3 4 5 6 7m

DO NOT SCALE - USE FIGURED DIMENSIONS ONLY

**OMBLER IWANOWSKI** ARCHITECTS
10 TARIFF STREET MANCHESTER M1 2FF
TEL 0161 236 6778 FAX 0161 236 7078
OMBLERIWANOWSKI@Oiarchitects.CO.UK

1 IPS panels
2 Wall tiles
3 Floor tiles
4 Carpets
5 Windows screened internally by WC IPS panelling
6 External steel fire escape serving upto 6th floor level with black painted finish.
7 Existing fire escape exit door (non-original) in former window opening.
8 External fire escape serving upto 7th floor / roof level with black painted finish.
9 Parapet wall with stone capping.
10 Felt roof finish

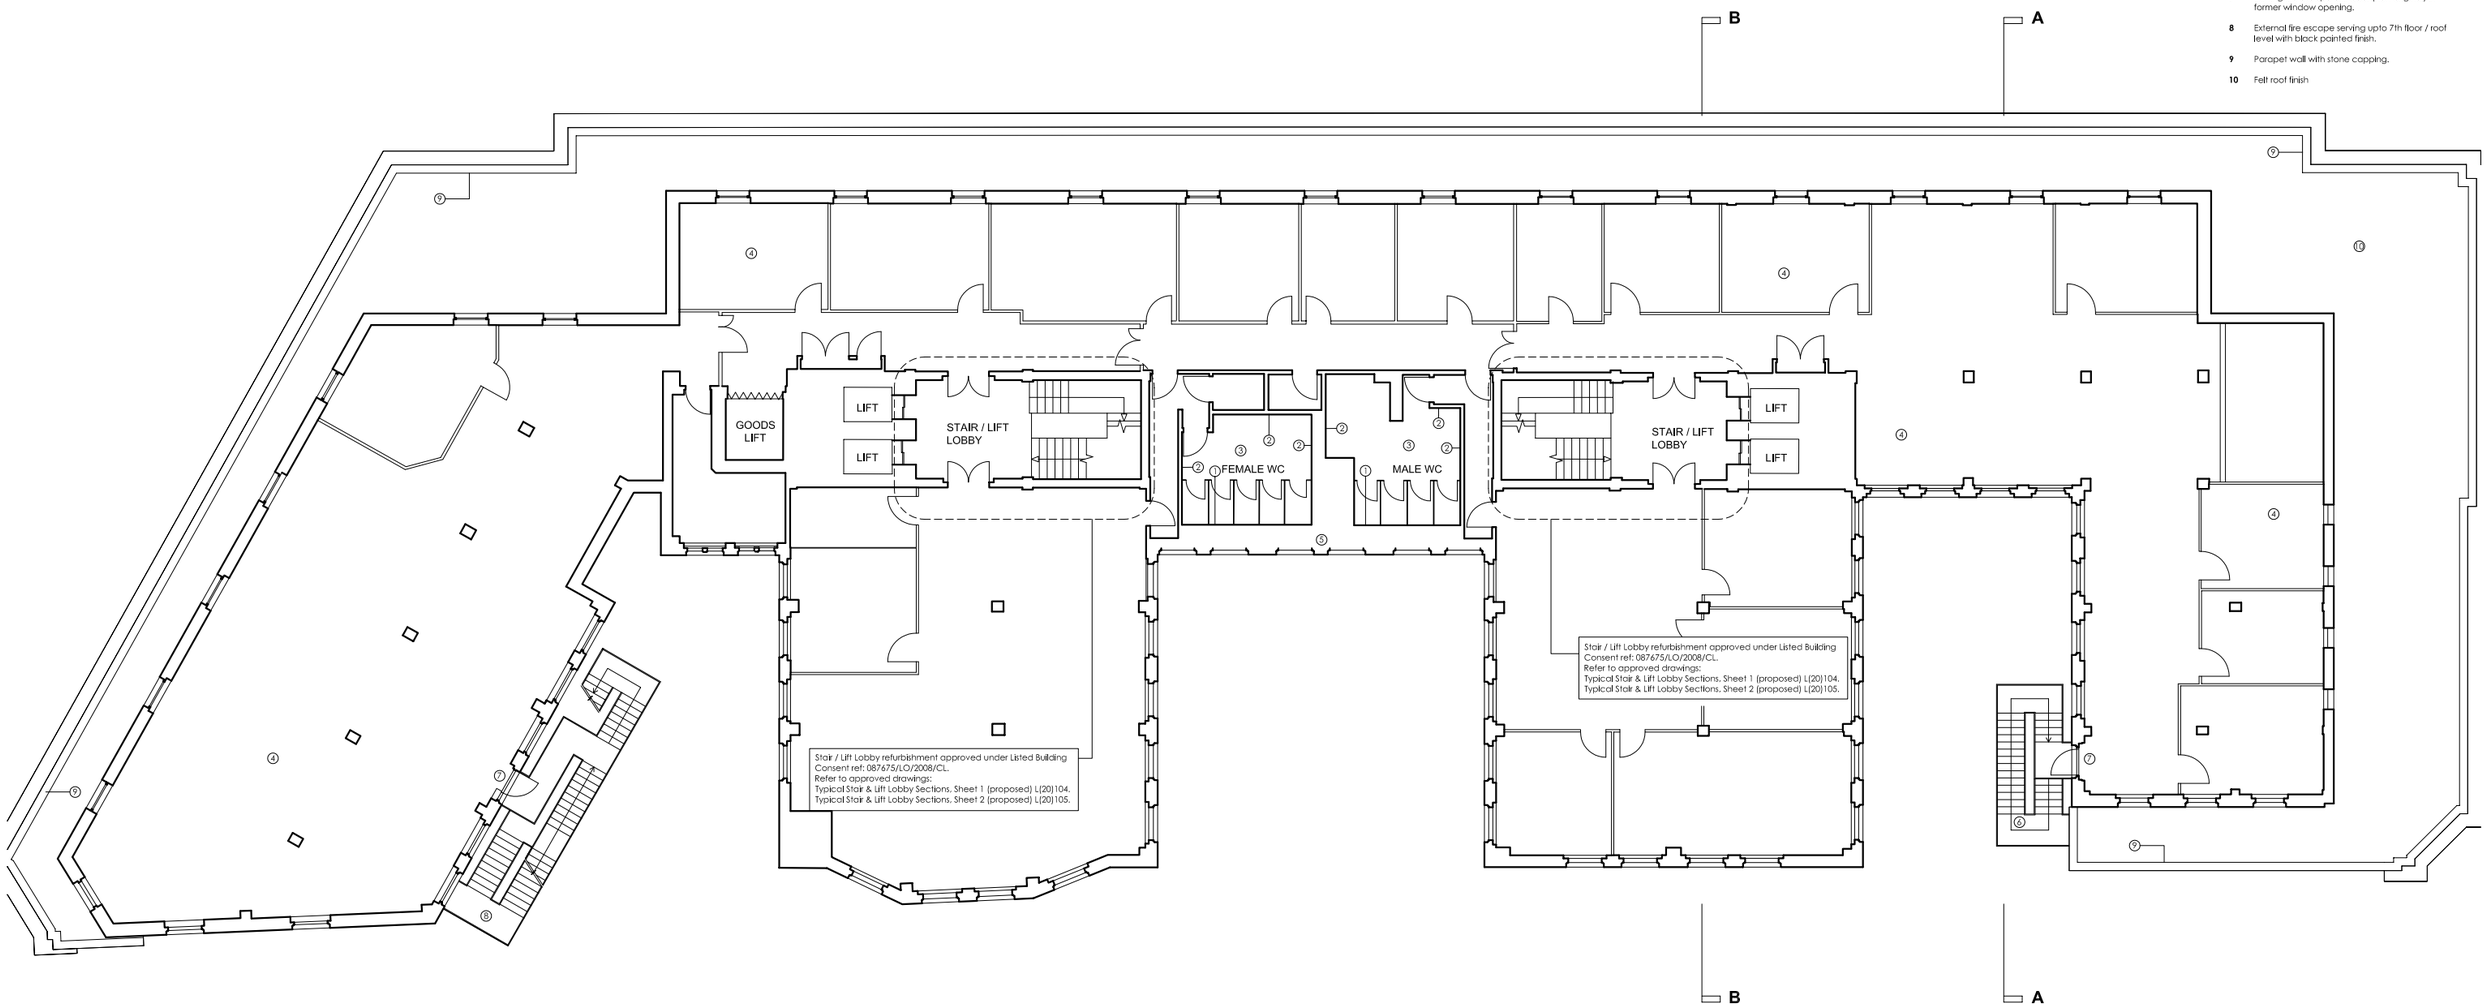


# ARKWRIGHT HOUSE

2ND - 5TH FLOOR REFURBISHMENT

OI

## 6TH FLOOR PLAN AS EXISTING

OCT 09 SCALE 1:100 @ A1

| P | L(10)601 | / |
|---|---|---|