

Copyright of this drawing is vested in the Architect and it must not be copied or reproduced without consent. Figured dimensions only are to be taken from this drawing. All contractors must visit the site and be responsible for taking and checking all dimensions relative to their work. Hulme Upright Ltd are to be advised of any variation between drawings and site conditions.
DO NOT SCALE OFF THIS DRAWING.....IF IN DOUBT ASK

Rev.	Drawn	Comments	Date

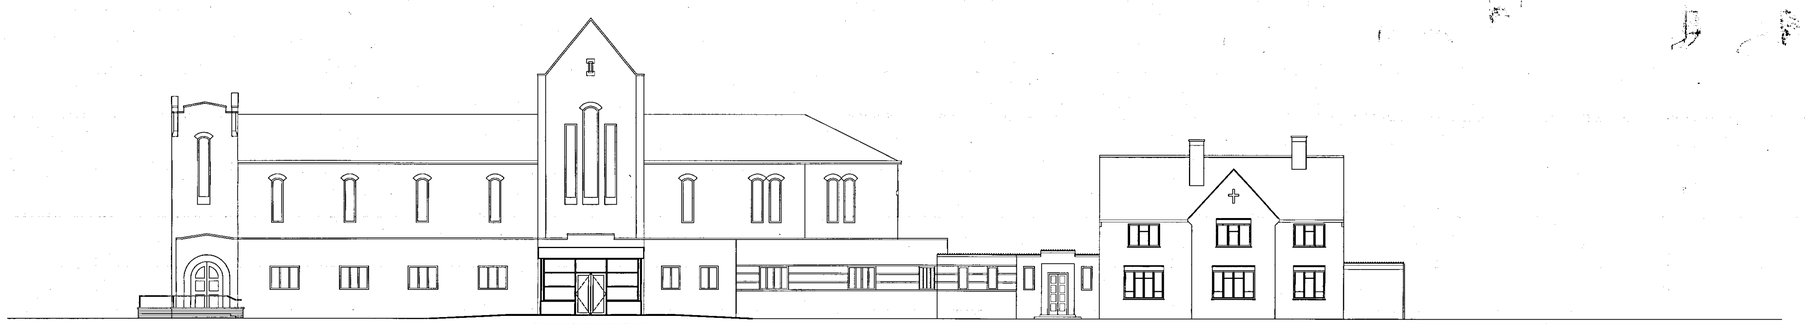

Proposed Porch as drawing 03

ELEVATION TO WYTHENSHAWE ROAD

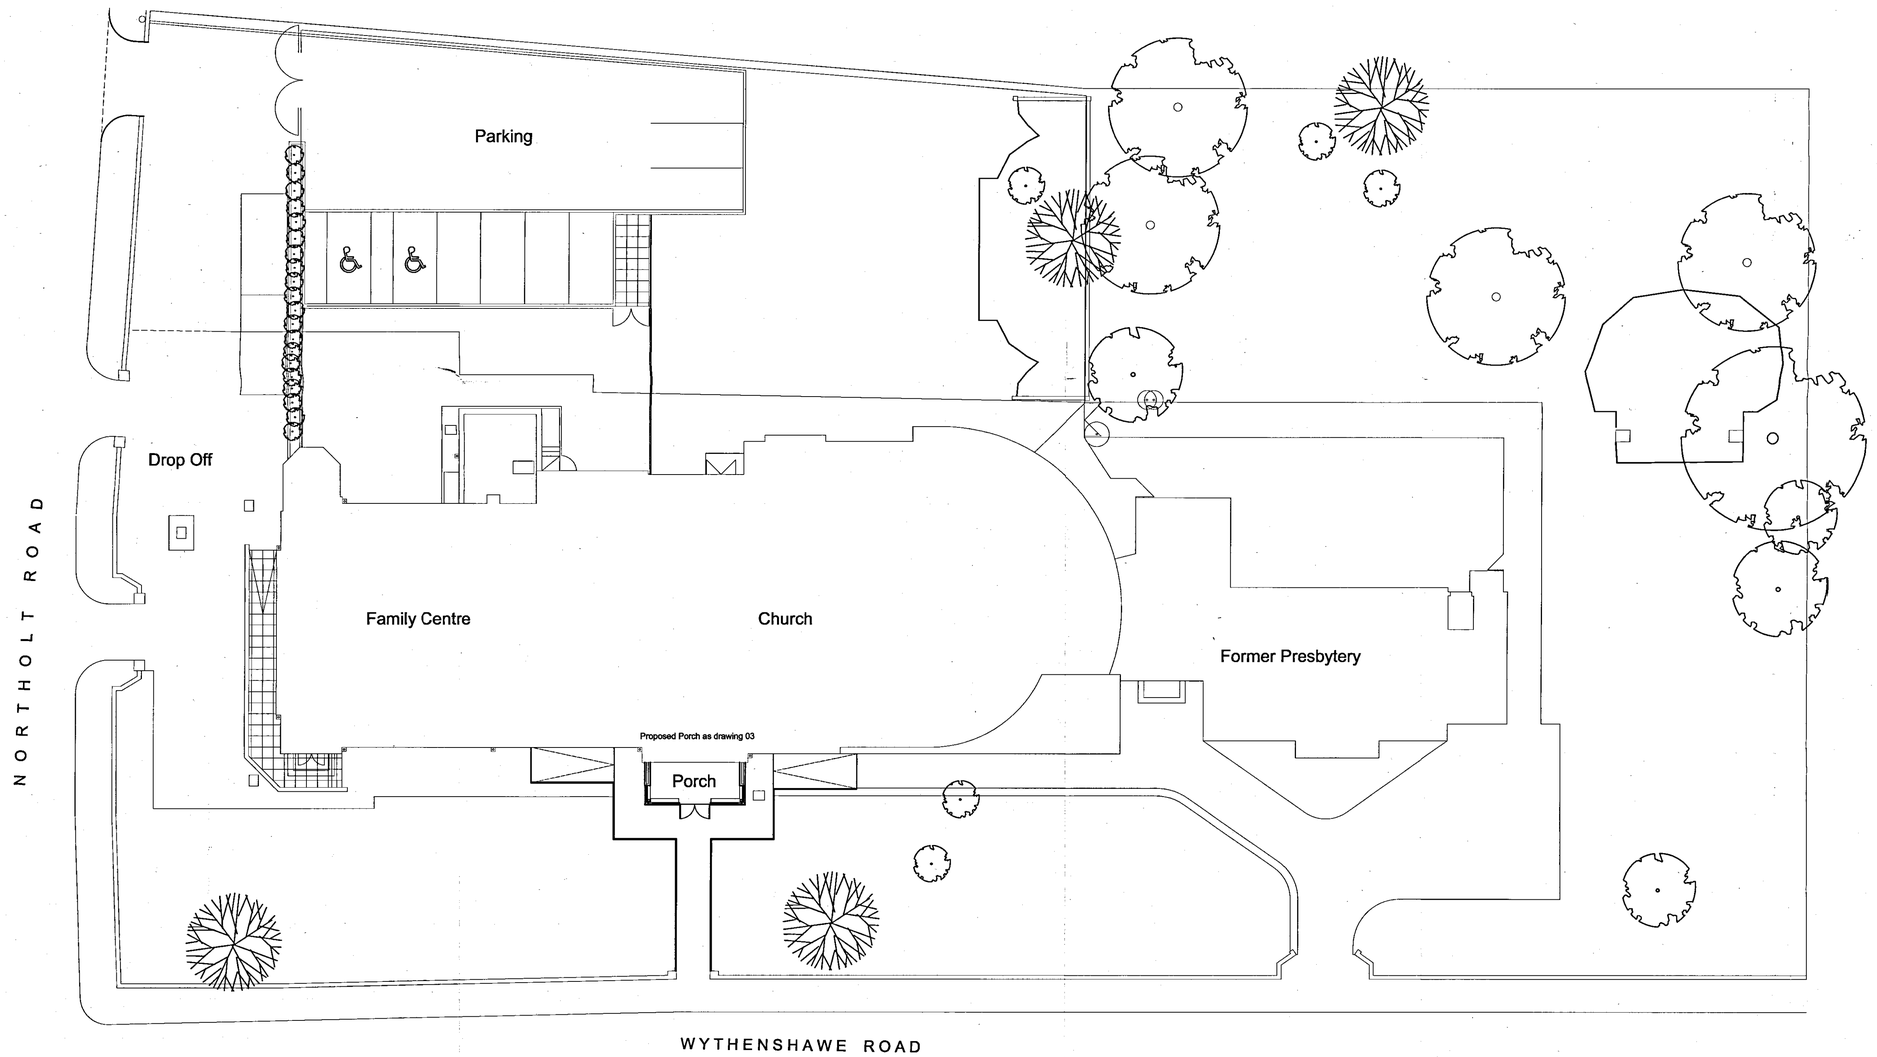

SITE PLAN

PLANNING
ACK'D
SUPPLIED
REC'D 20 SEP 2010
DATE RECD

hulmeupright
Barclay House
35 Whitworth Street West
Manchester
M1 5NG
MANCHESTER
STOKE-ON-TRENT
Tel: 0161 237 1767
Fax: 0161 237 1757
Email: manchester@hu-arch.co.uk
www.hulmeupright.co.uk
architects townplanners interiordesigners cdmco-ordinators landscapearchitects

Client
DIOCESE OF SHREWSBURY

Project
PROPOSED ENTRANCE PORCH
ST AIDANS RC CHURCH
WYTHENSHAWE

Title
LONG ELEVATION / SITE PLAN

Status

Date AUGUST 2010 Drawn

Scale @A1 1:200 @ A1 Checked

Project No M0661 Drawing No. 03 Rev -

File Ref: M:\FILES\2\F