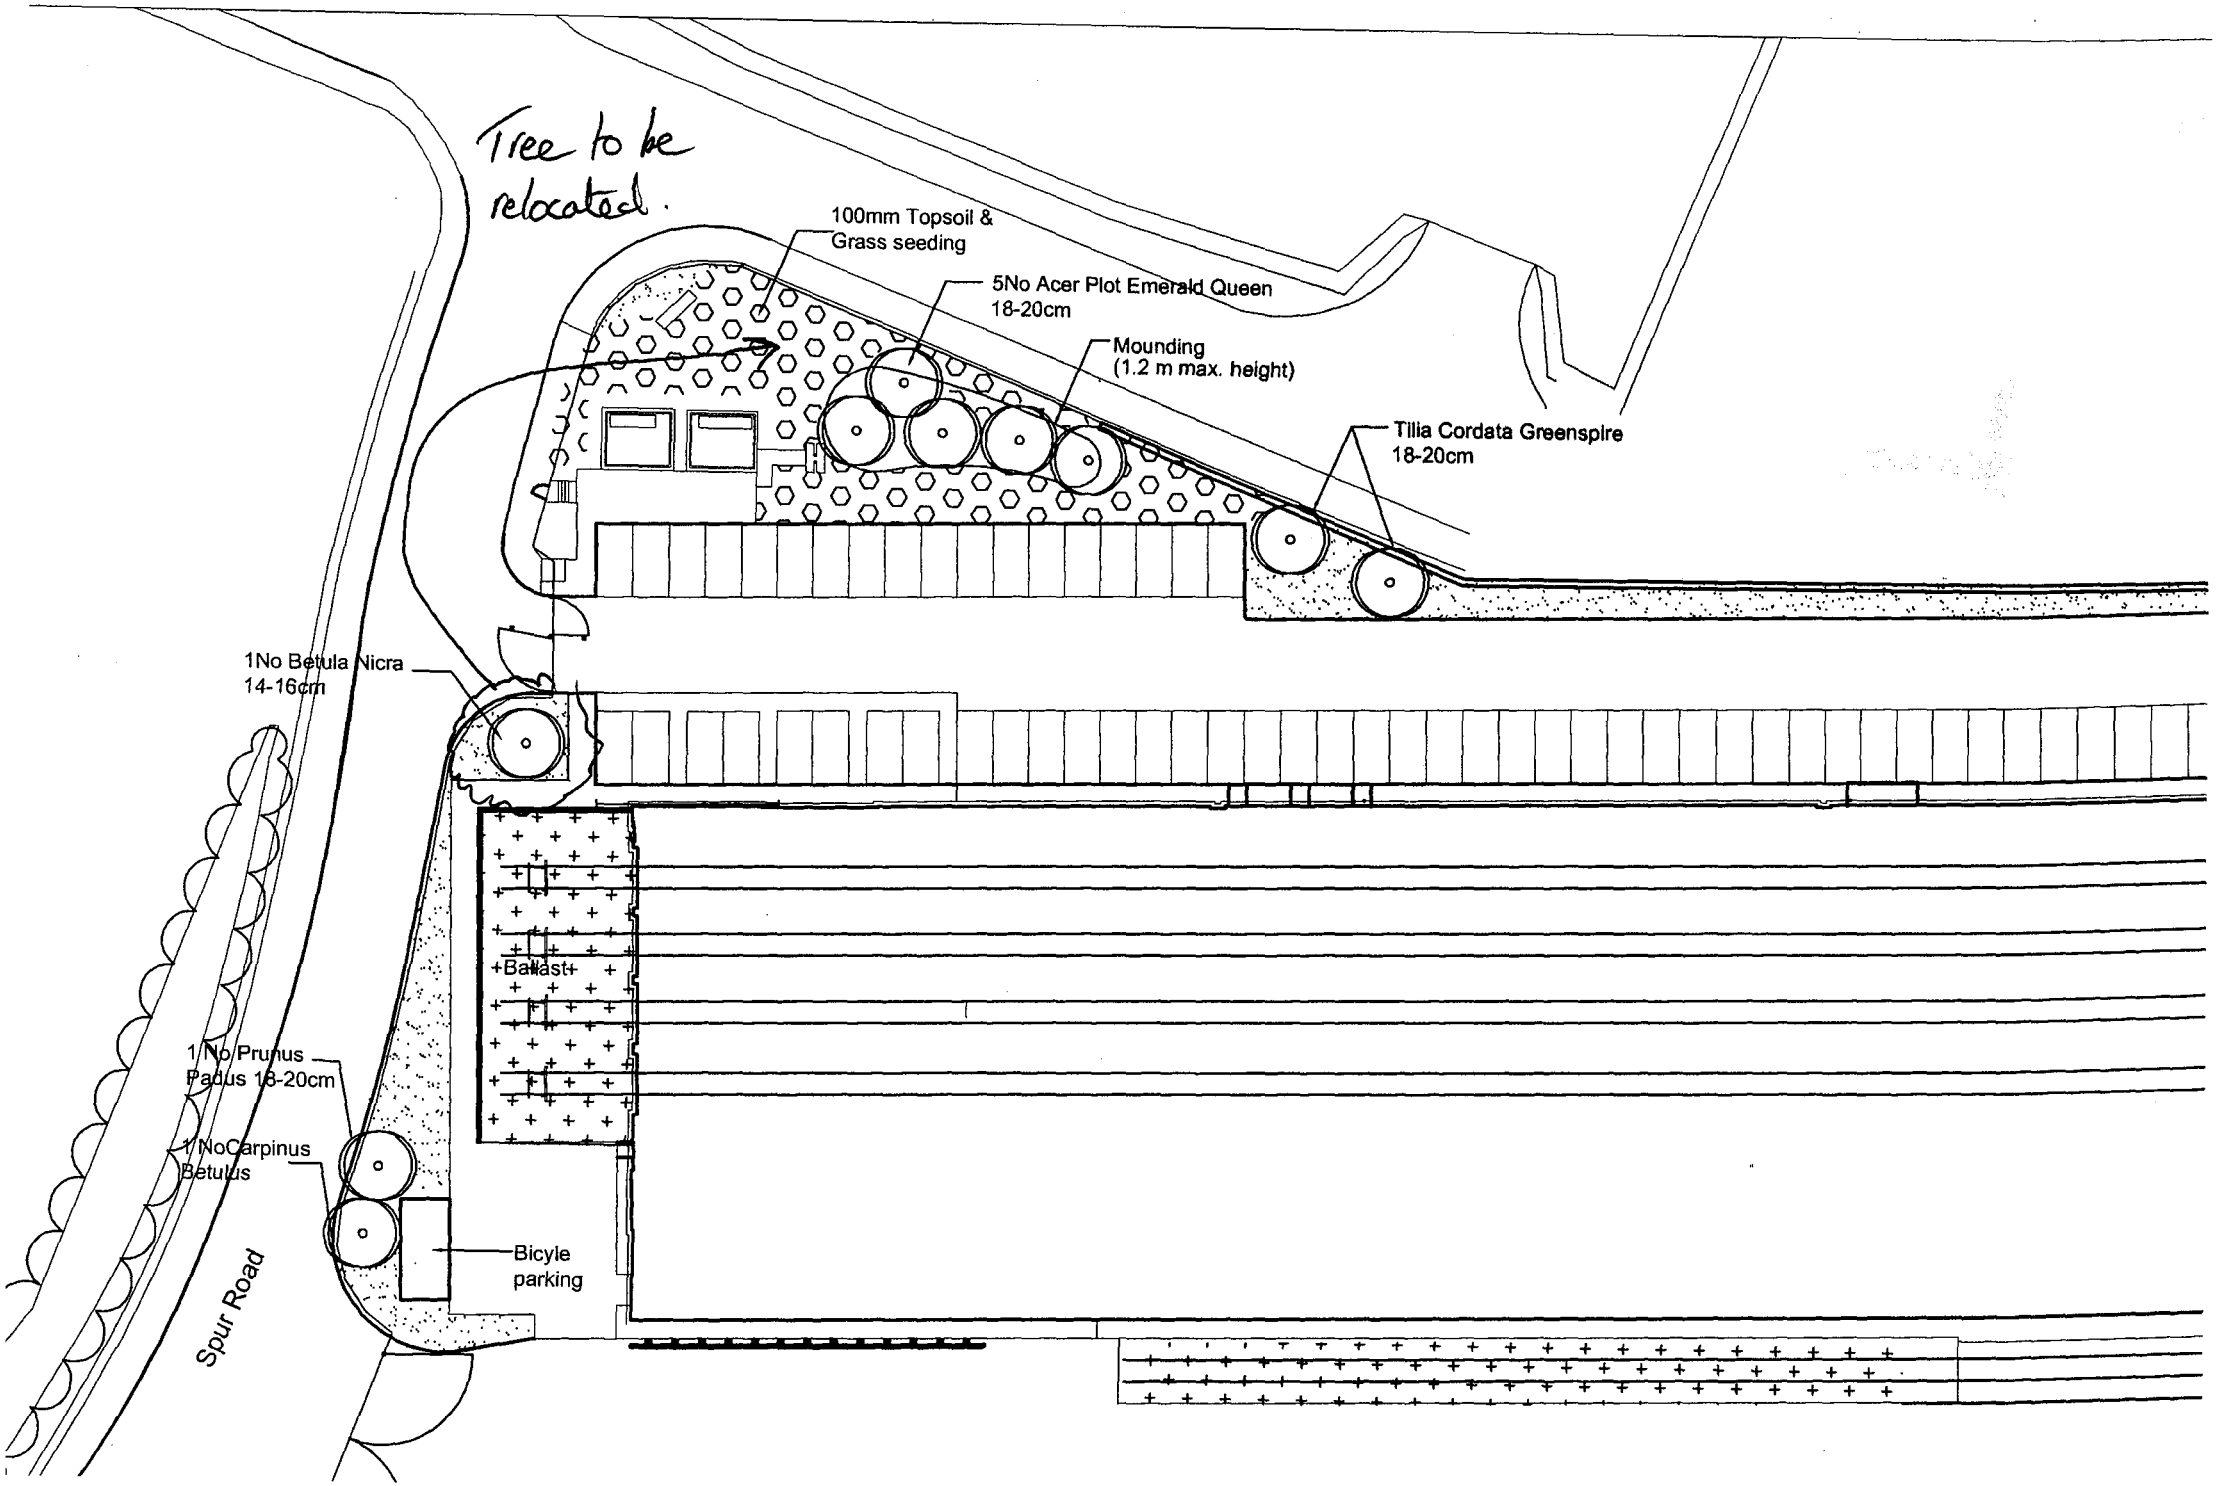
Tree to be relocated.
100mm Topsoil & Grass seeding
5No Acer Plot Emerald Queen 18-20cm
Mounding (1.2 m max. height)
Tilia Cordata Greenspire 18-20cm
1No Betula Nicra 14-16cm
Ballast
1 No Prunus Padus 18-20cm
1 NoCarpinus Betulus
Bicyle parking
Spur Road