All dimensions to be checked on site prior to work commencing on site. Any discrepancies must be reported to MR+P

All dimensions to be checked on site prior to work commencing as this property has not been surveyed by MR+P. Any discrepancies must be reported to MR+P

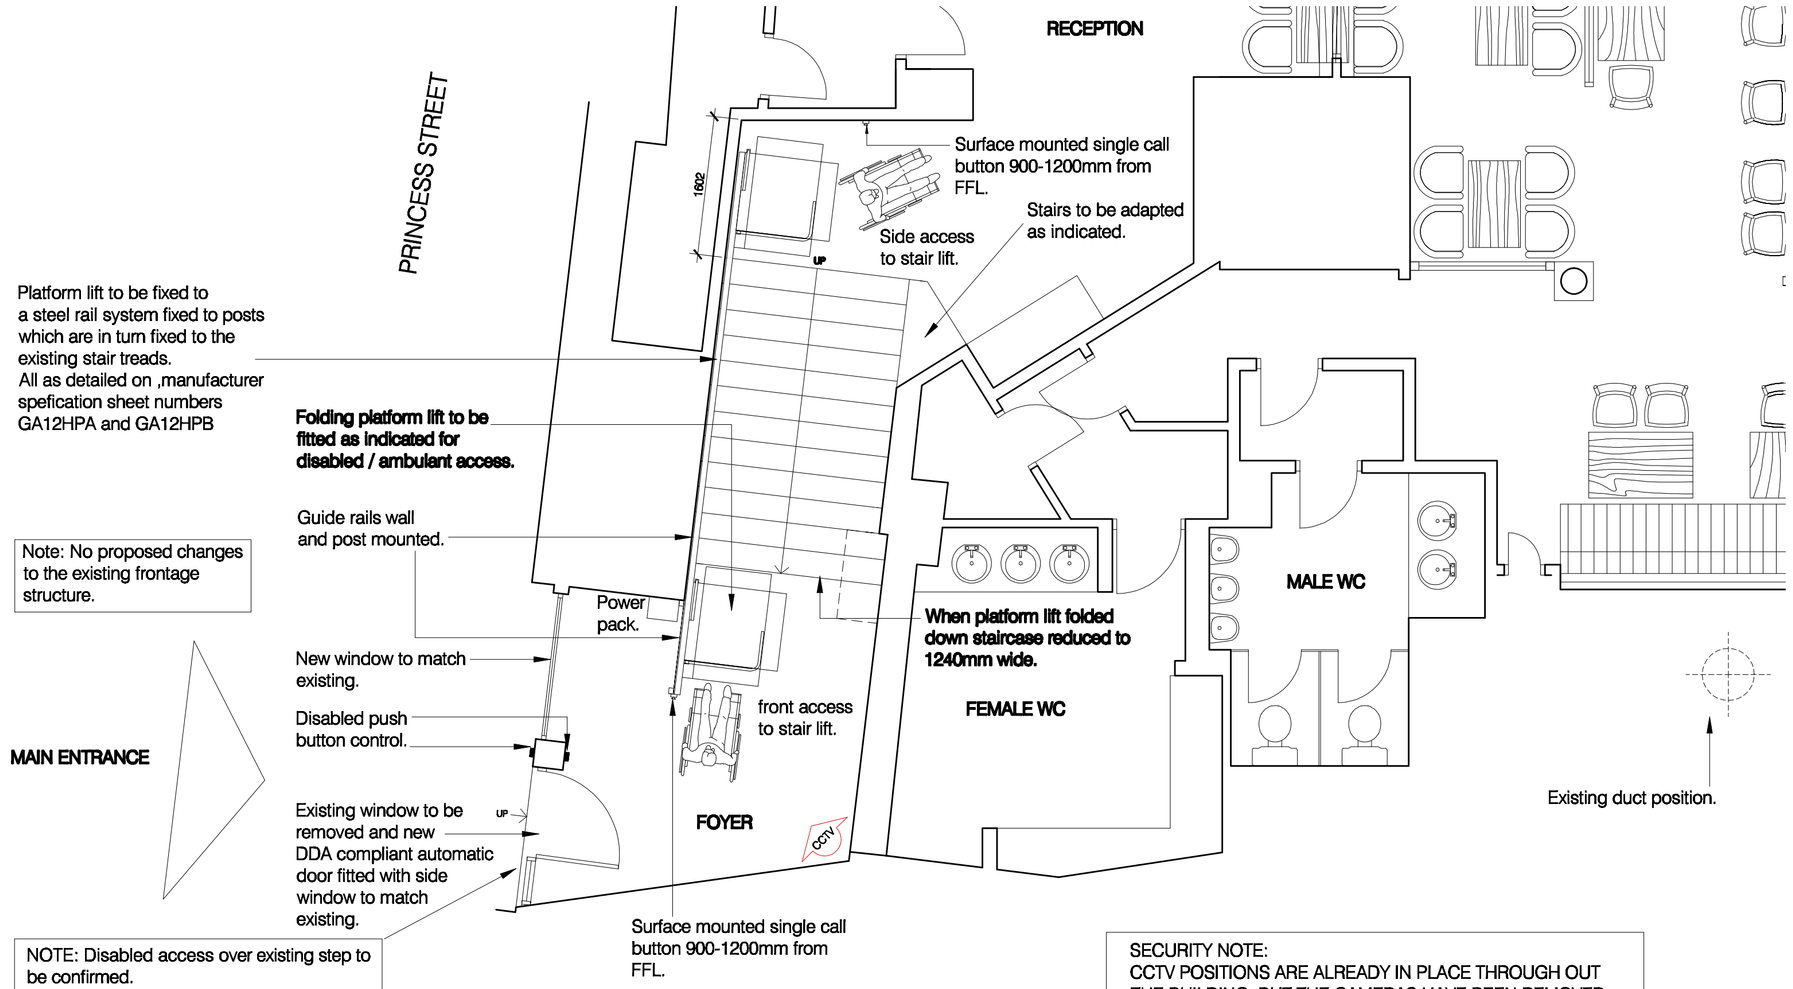

NOTE: Disabled access over existing step to be confirmed.
Option 1 - Lower existing lobby floor if structure will allow and not changing any of the original structure.
Option 2 - Slope existing floor and again if structure will allow and not changing any of the original structure.
Option 3 - Removable ramp which can be put down when disabled require access via call button. Staff staining / procedures to be in place.

GROUND FLOOR PLAN AS PROPOSED - STAIR LIFT IN DOWN POSITION

SECURITY NOTE:
CCTV POSITIONS ARE ALREADY IN PLACE THROUGH OUT THE BUILDING, BUT THE CAMERAS HAVE BEEN REMOVED. WE WILL BE REINSTALLING THE CAMERAS IN THE EXISTING POSITIONS TO FOYER AND RECEPTIO BAR AREA ONLY SO NO FURTHER WORKS REQUIRED WITH REGARD TO INSTALLATION.

EXISTING CCTV POSITIONS TO BE REUSED
DIRECTIONAL CCTV
GENERAL INSTALLATION NOTE FOR CCTV AND ALARM SYSTEMS:- NO CCTV OR ALARM SYSTEM TO BE FIXED OR ANY OF THE ORIGINAL BUIDING DRILLED INTO WHEN INSTALLING OR UPDATING SYSTEMS. ALL ITEMS MUST BE FIXED TO NEW STUDWORK WALLS / FALSE CEILINGS ONLY AND NOT TO ANY ORIGINAL SOLID STRUCTURE. ALL CABLES TO RUN WITHIN EXISTING MODERN FALSE CEILING VOID.

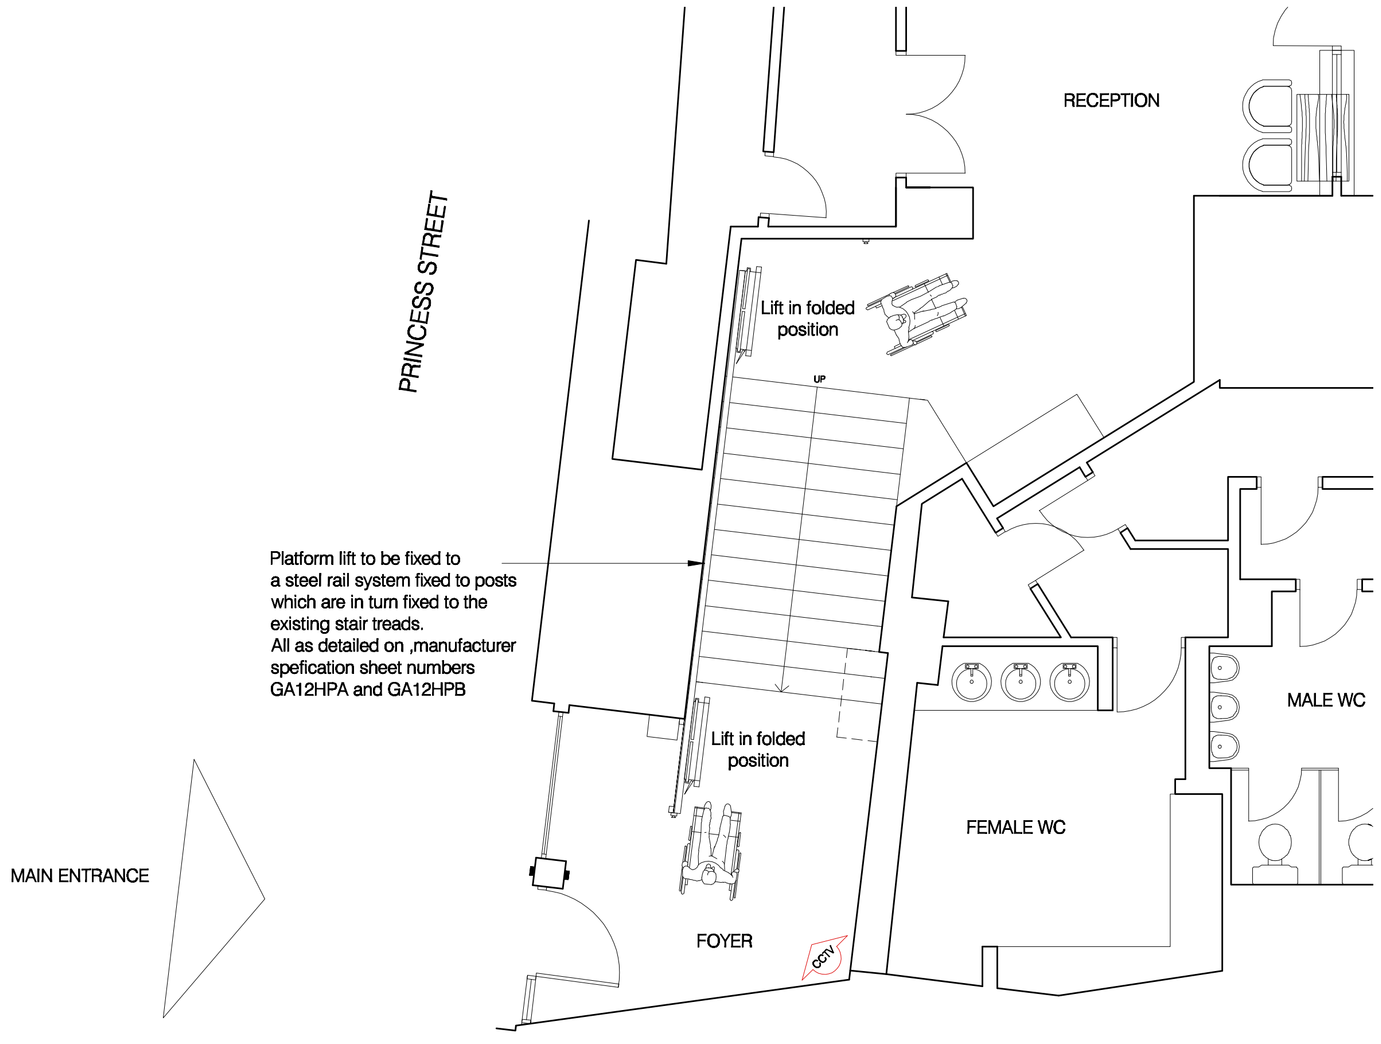

GROUND FLOOR PLAN AS PROPOSED - STAIR LIFT IN CLOSED POSITION

0 1000 2000 3000 4000 5000
1:100

Rev A - 01.10.12 - Confirmed CCTV positions added as requested by Greater Manchester Police.

MR+P ARCHITECTS

MELLING RIDGEWAY + PARTNERS LTD
CHARTER HOUSE MOORE STREET
SHEFFIELD S3 7UR
t: (0114) 2723321
f: (0114) 2727395
e: info@mrp-architects.co.uk

PROJECT
GENTING CASINOS LTD
MANCHESTER STRAND
40-44 PRINCESS STREET
MANCHESTER, M1 6DE

TITLE
PROPOSED PLAN OF STAIRCASE AREA

Change of use from Casino to Restaurant (A3

DRAWING STATUS
PLANNING DRAWING

DRAWN BY:	DJL
DATE:	SEPTEMBER 2012
SCALE:	1:50@A1
DRAWING No.	4677/408A