
© This Drawing and its contents are strictly the copyright of Thomasons

NOTES

1. DRAWINGS ARE TO BE READ IN CONJUNCTION WITH ALL RELEVANT SPECIFICATIONS, ENGINEERS, ARCHITECTS & SERVICES DRAWINGS, INCLUDING APPROVED BUILDERS WORK DRAWINGS. CONTRACTOR TO NOTIFY ENGINEER OF DISCREPANCIES BETWEEN STRUCTURAL DRAWINGS AND SPECIFICATIONS OR OTHER DRAWINGS.
2. ALL DIMENSIONS ARE IN MILLIMETRES UNLESS NOTED OTHERWISE.
3. DO NOT SCALE FROM THE DRAWINGS OR THE COMPUTER DIGITAL DATA, ONLY FIGURED DIMENSIONS ARE TO BE USED.
4. THE CONTRACTOR SHALL BE RESPONSIBLE FOR THE DESIGN, FABRICATION, ERECTION AND REMOVAL OF ALL TEMPORARY WORKS AND SHALL PROVIDE ALL TEMPORARY BRACING AS NECESSARY TO MAINTAIN STRUCTURAL STABILITY DURING CONSTRUCTION.
5. IF THE CONTRACTOR CONSIDERS THAT HE DOES NOT HAVE SUFFICIENT INFORMATION TO SAFTEY COMPLETE THE WORKS DETAILED ON THIS DRAWING, HE SHOULD CONTACT THE ENGINEER.

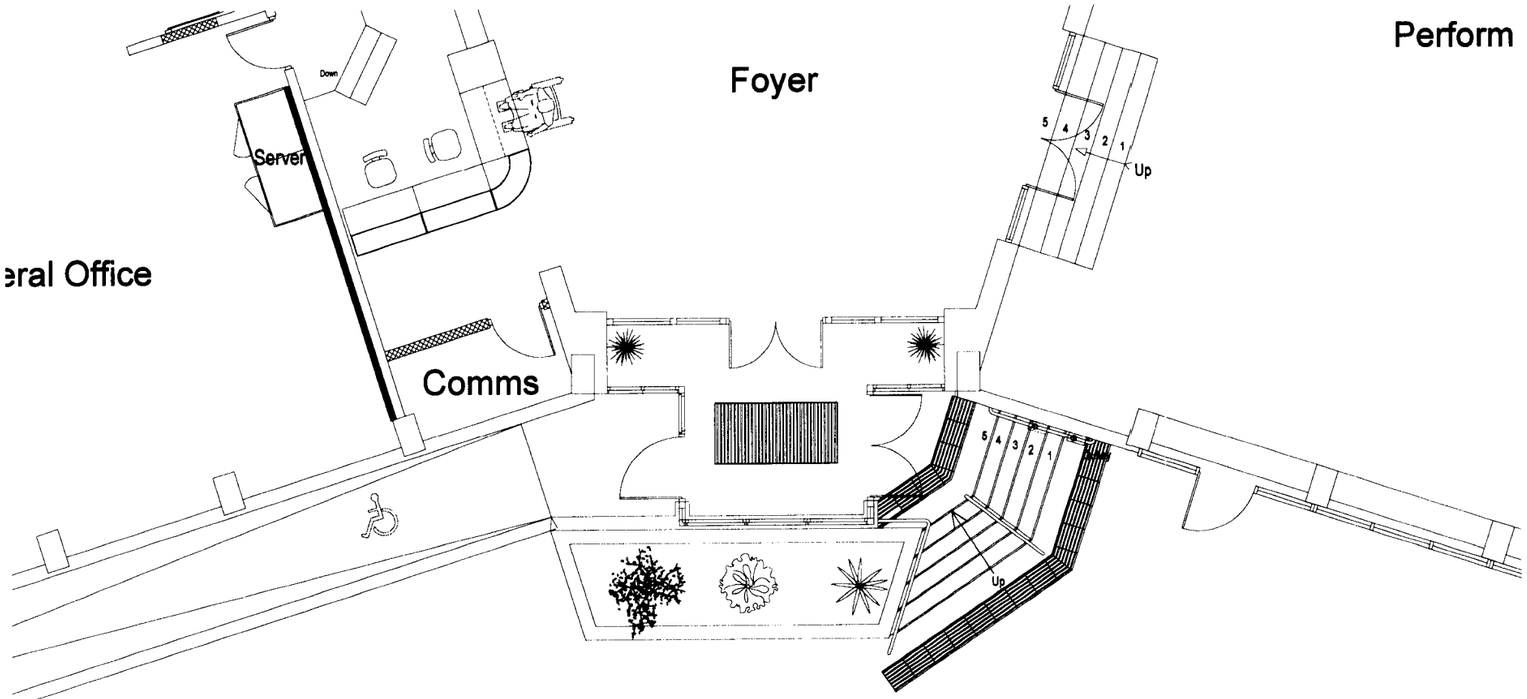

EXISTING PLAN LAYOUT
SCALE 1:100



Rev	Description	By	Date	Chkd
P1	PRELIMINARY	KAM	09.06.2008	JH

Thomasons
Consulting Civil & Structural Engineers
17 Brewery Yard, Deva Centre, Trinity Way, Manchester, M3 7BB Tel : 0161 839 3993
Email : manchester @ thomasons.co.uk Web : www.thomasons.co.uk
Offices at Guildford • Leeds • London • Manchester • Southend-on-Sea

MANCAT
MOSTON CAMPUS

NEW CANOPY
EXISITNG PLAN LAYOUT

Status
PRELIMINARY

Drawing No.	Revision	Scale	Size	Drawn	Date	Chkd	Passed
5188-02	P1	1:100	A3	KAM	JUNE '08	JH	