ACK'D
REPLIED
RECD 17 MAR 2008
M
M
M
FOR ACTION
INIT. RECD
DATE

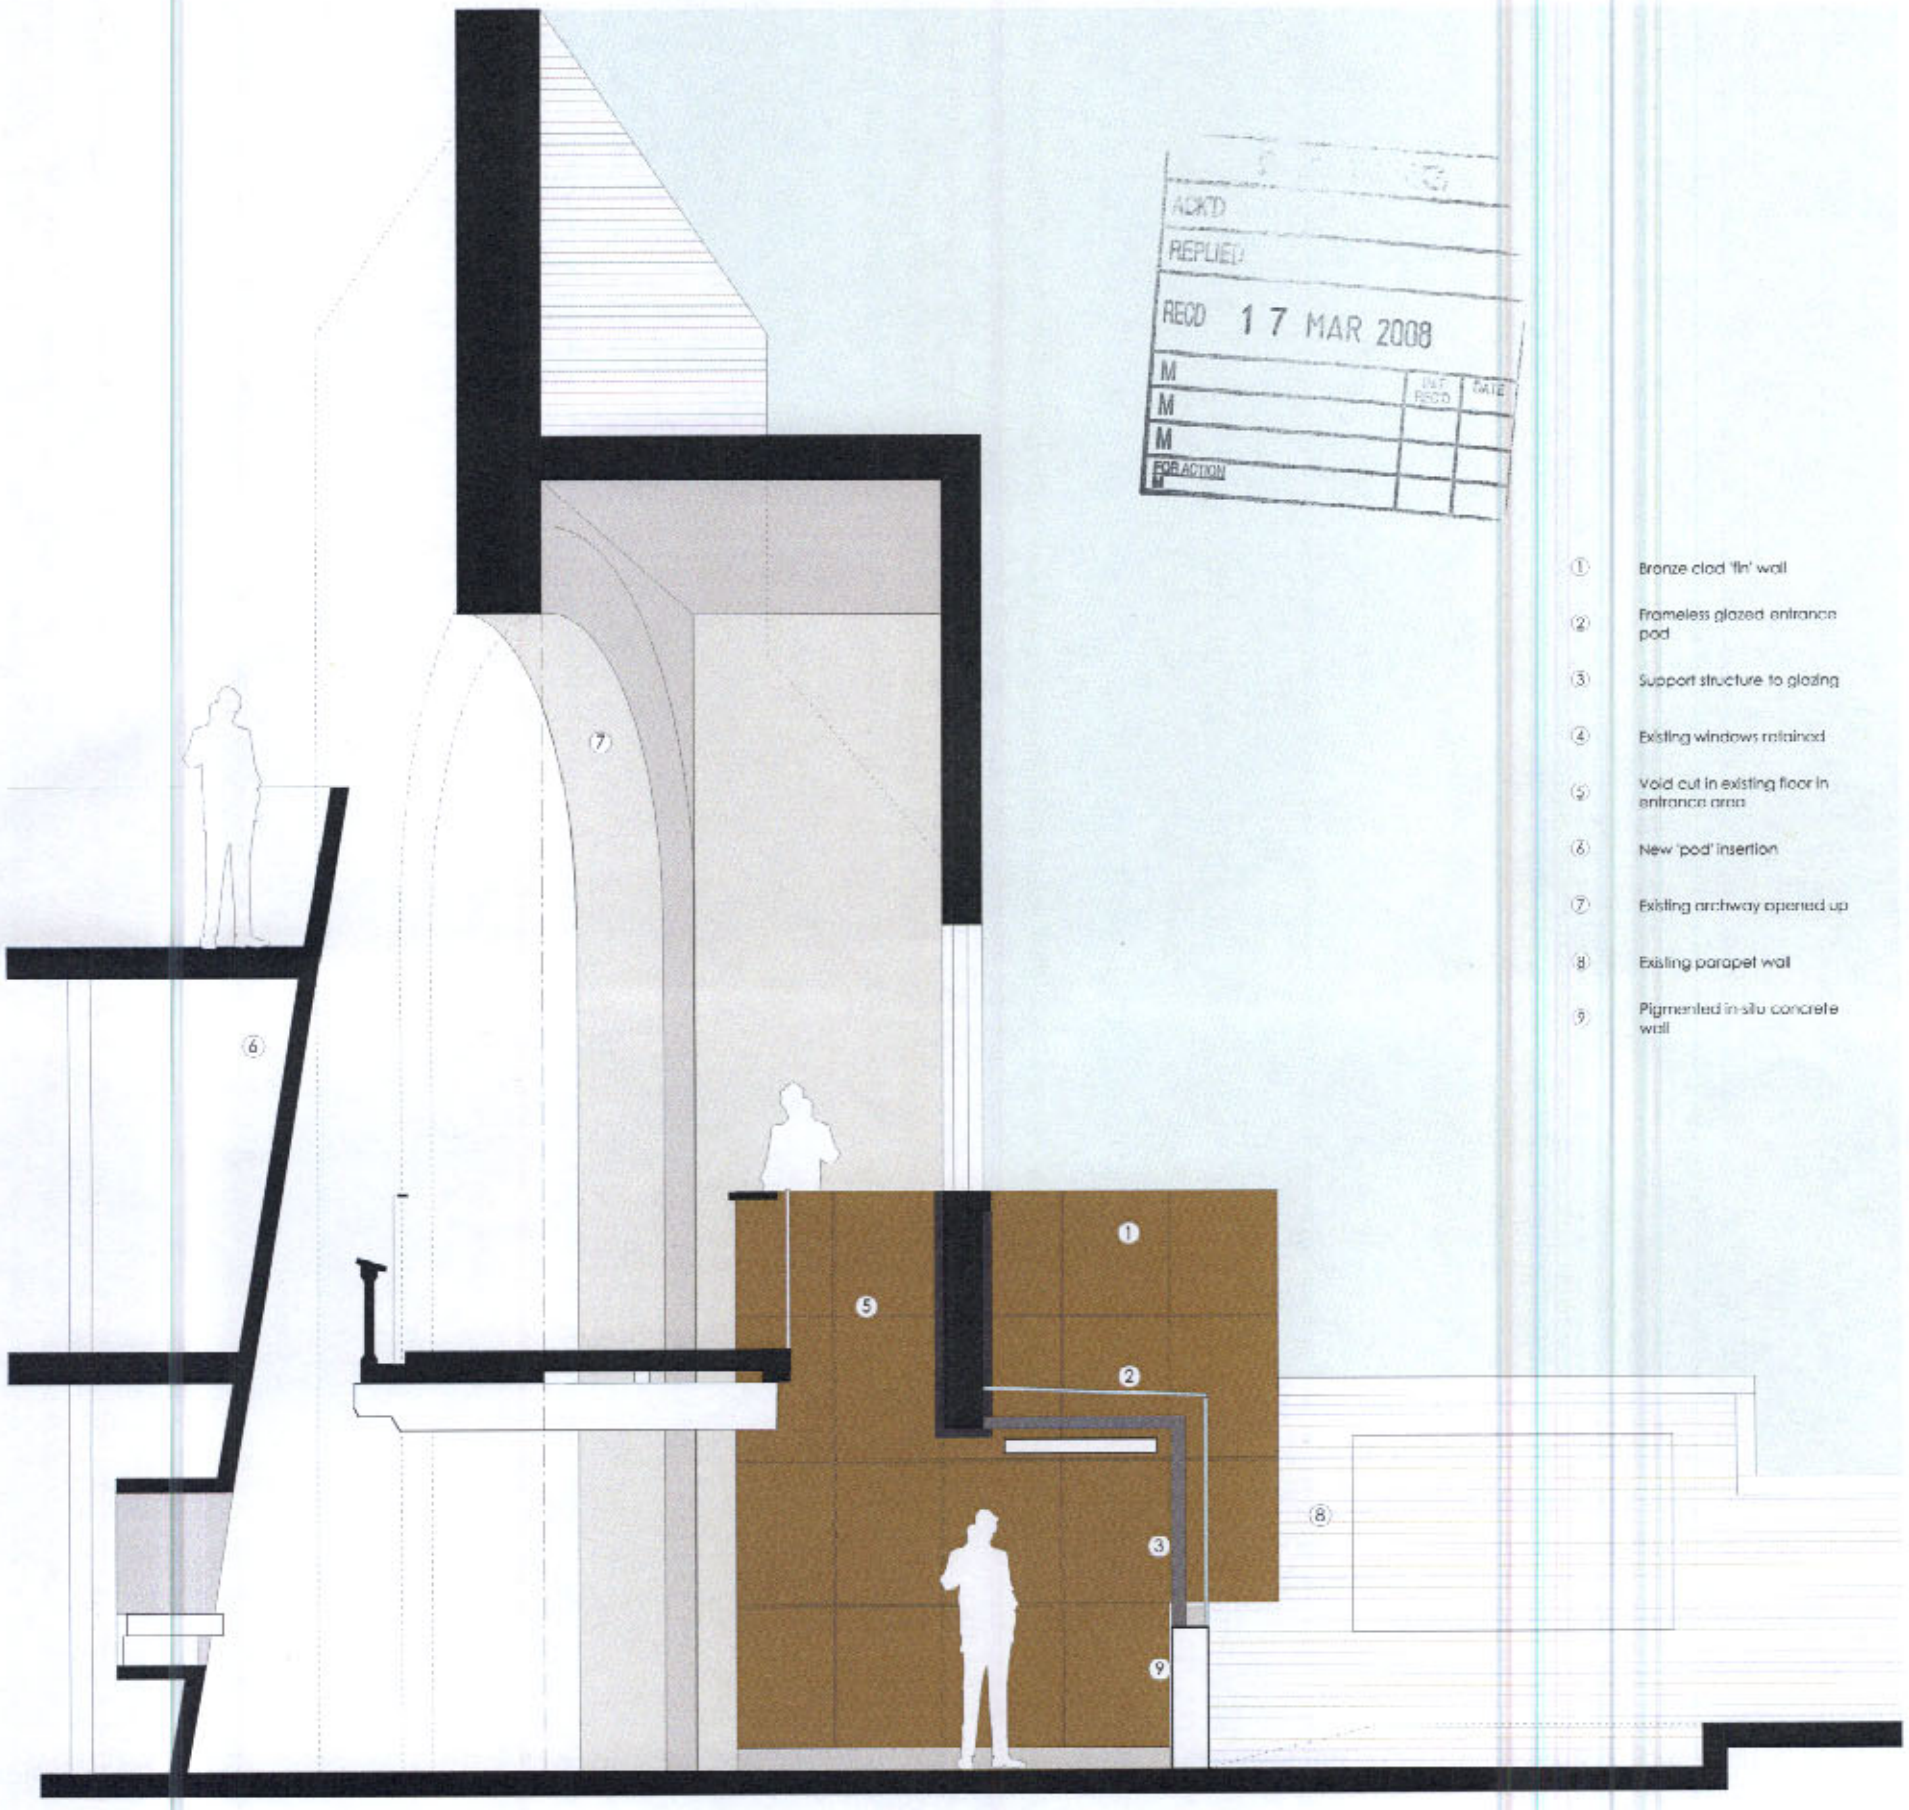

① Bronze clad 'fin' wall

② Frameless glazed entrance pod

③ Support structure to glazing

④ Existing windows retained

⑤ Void cut in existing floor in entrance area

⑥ New 'pod' insertion

⑦ Existing archway opened up

⑧ Existing parapet wall

⑨ Pigmented in-situ concrete wall

OMI ARCHITECTS

1258 CASTLEFIELD CHAPEL, DEANSGATE

SECTION THROUGH NEW ENTRANCE
DRAWING NO. L-044 SCALE 1:5