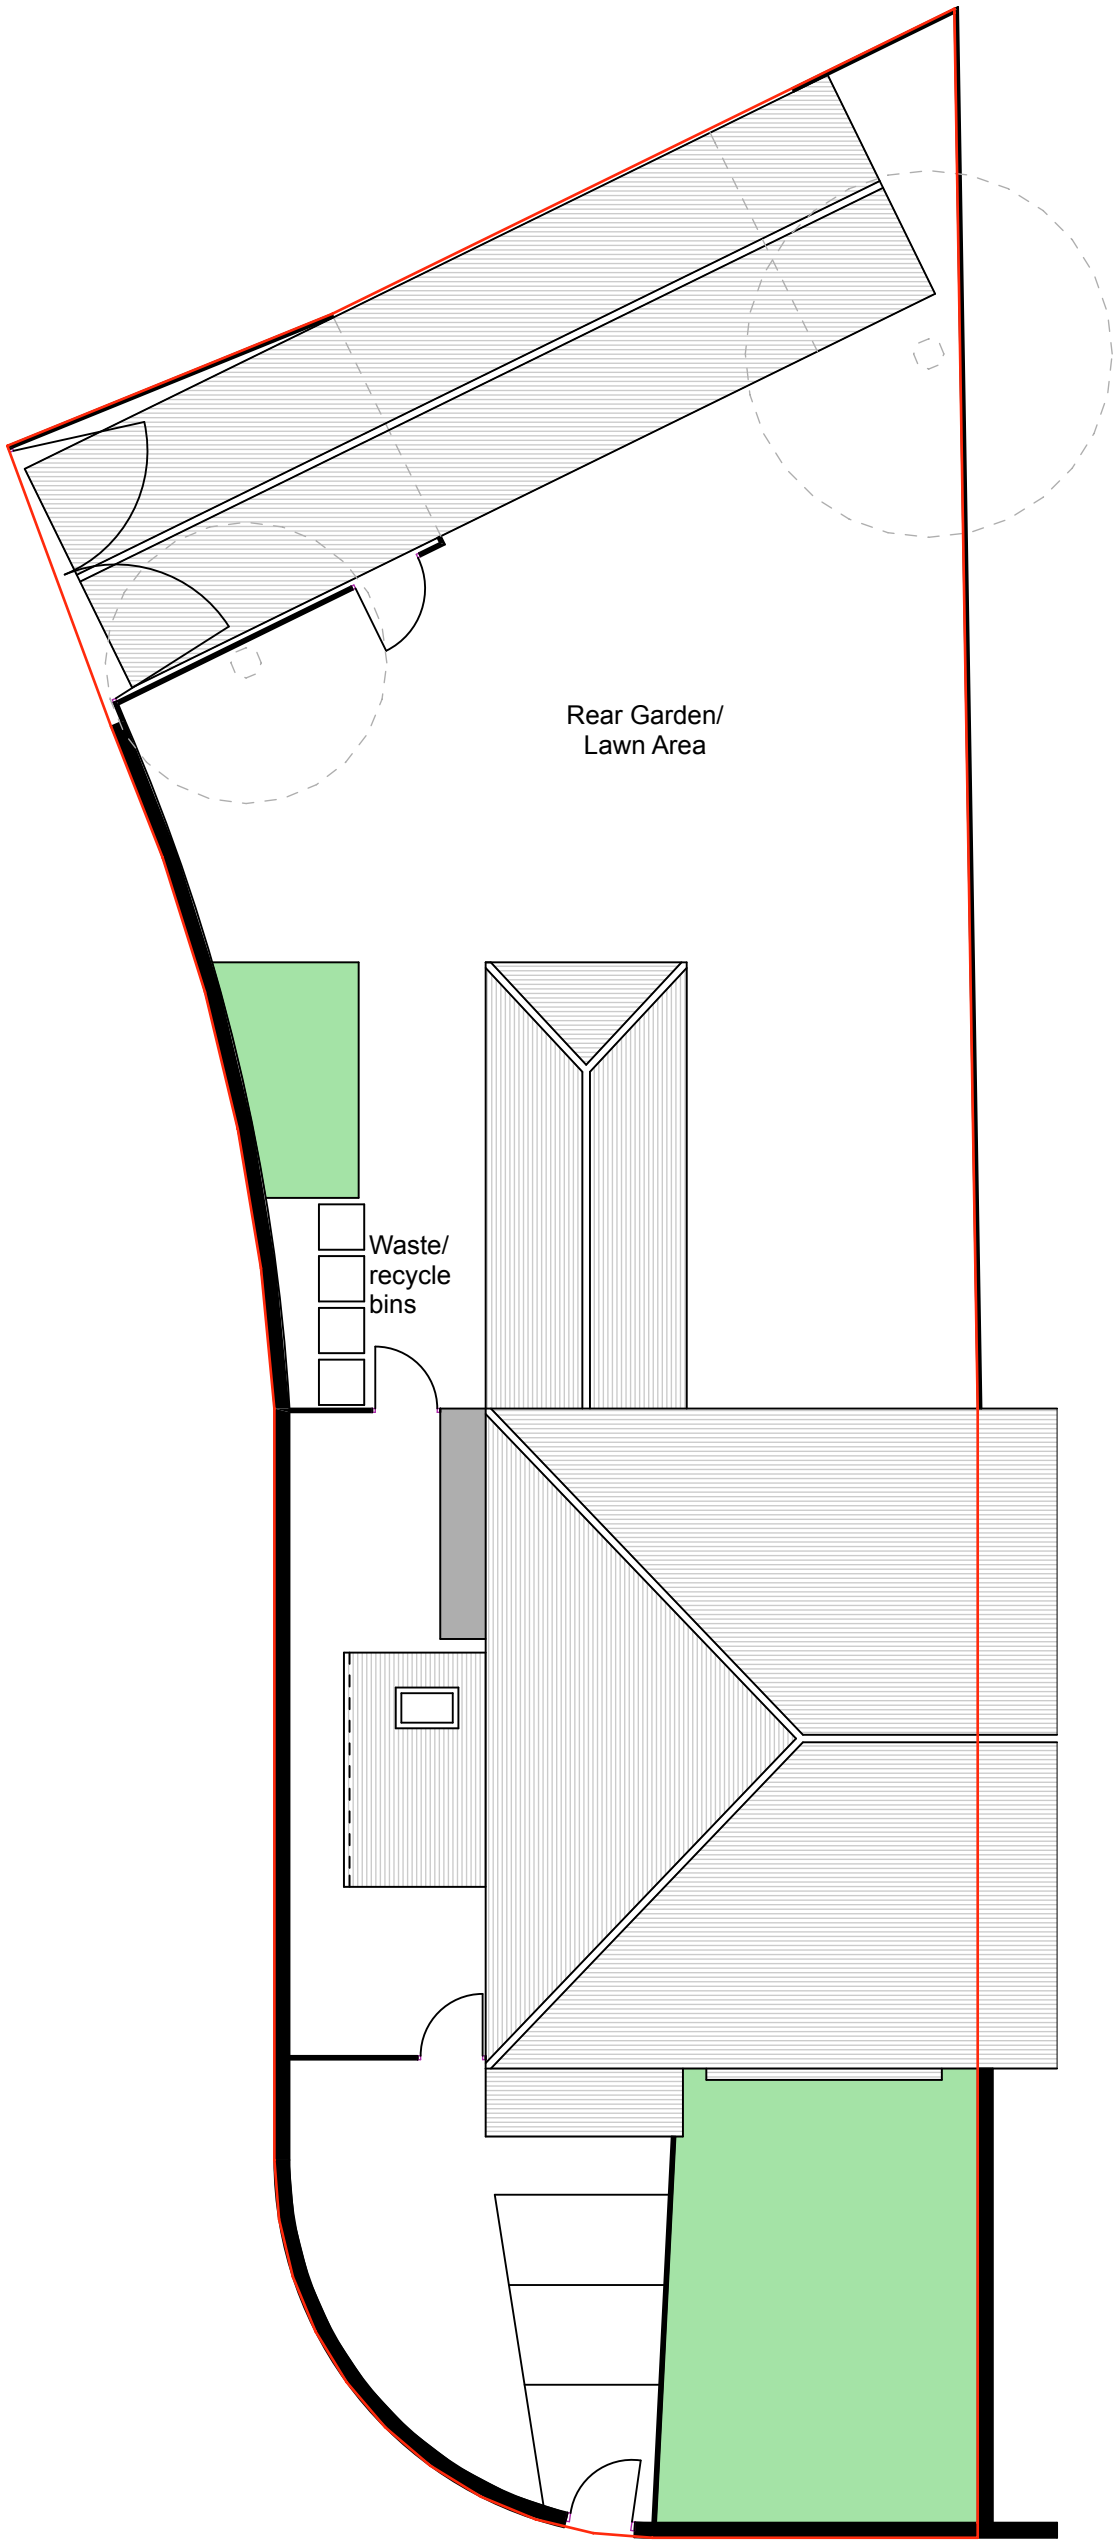

notes

This drawing is subject to a detailed building and site survey, therefore no guarantee of its accuracy can be given.
This drawing has been draughted in accordance with the clients design requirements.
All areas are approximate and are subject to a detailed building and site survey and further design development.
All dimensions should be checked prior to commencement of construction on site. Measurements should not be taken off the drawing.

All dimensions shown are in millimetres (mm).

N

SITE
BOUNDARY
LINE

PL0 Planning Issue 24.12.11

revisions

NADA ARCHITECTS

55 Linksway
Gatley, Cheadle
Stockport
SK8 4LA

Mob: 07974 735527
E: ahmed@nadaarchitects.com
W: www.nadaarchitects.com

PLANNING

D - design PL - planning PT - pre-tender
T - tender P - preliminary
C - construction R - record

MR RIAZ AKHTAR

DOMESTIC EXTENSIONS
53 BROADHILL ROAD,
MANCHESTER, M19 1AR

PROPOSED GA SITE PLAN

scale	date	drawn	checked
1:100 @ A3	24.12.11		

job no	(category) dwg no	revision
10-051	(06)001	PL0

Drawing measurements shall not be obtained by scaling. Verify all dims prior to construction. Immediately report any discrepancies on this drawing to the draughtsman. This drawing shall be read in conjunction with associated specifications and related consultant's documents.