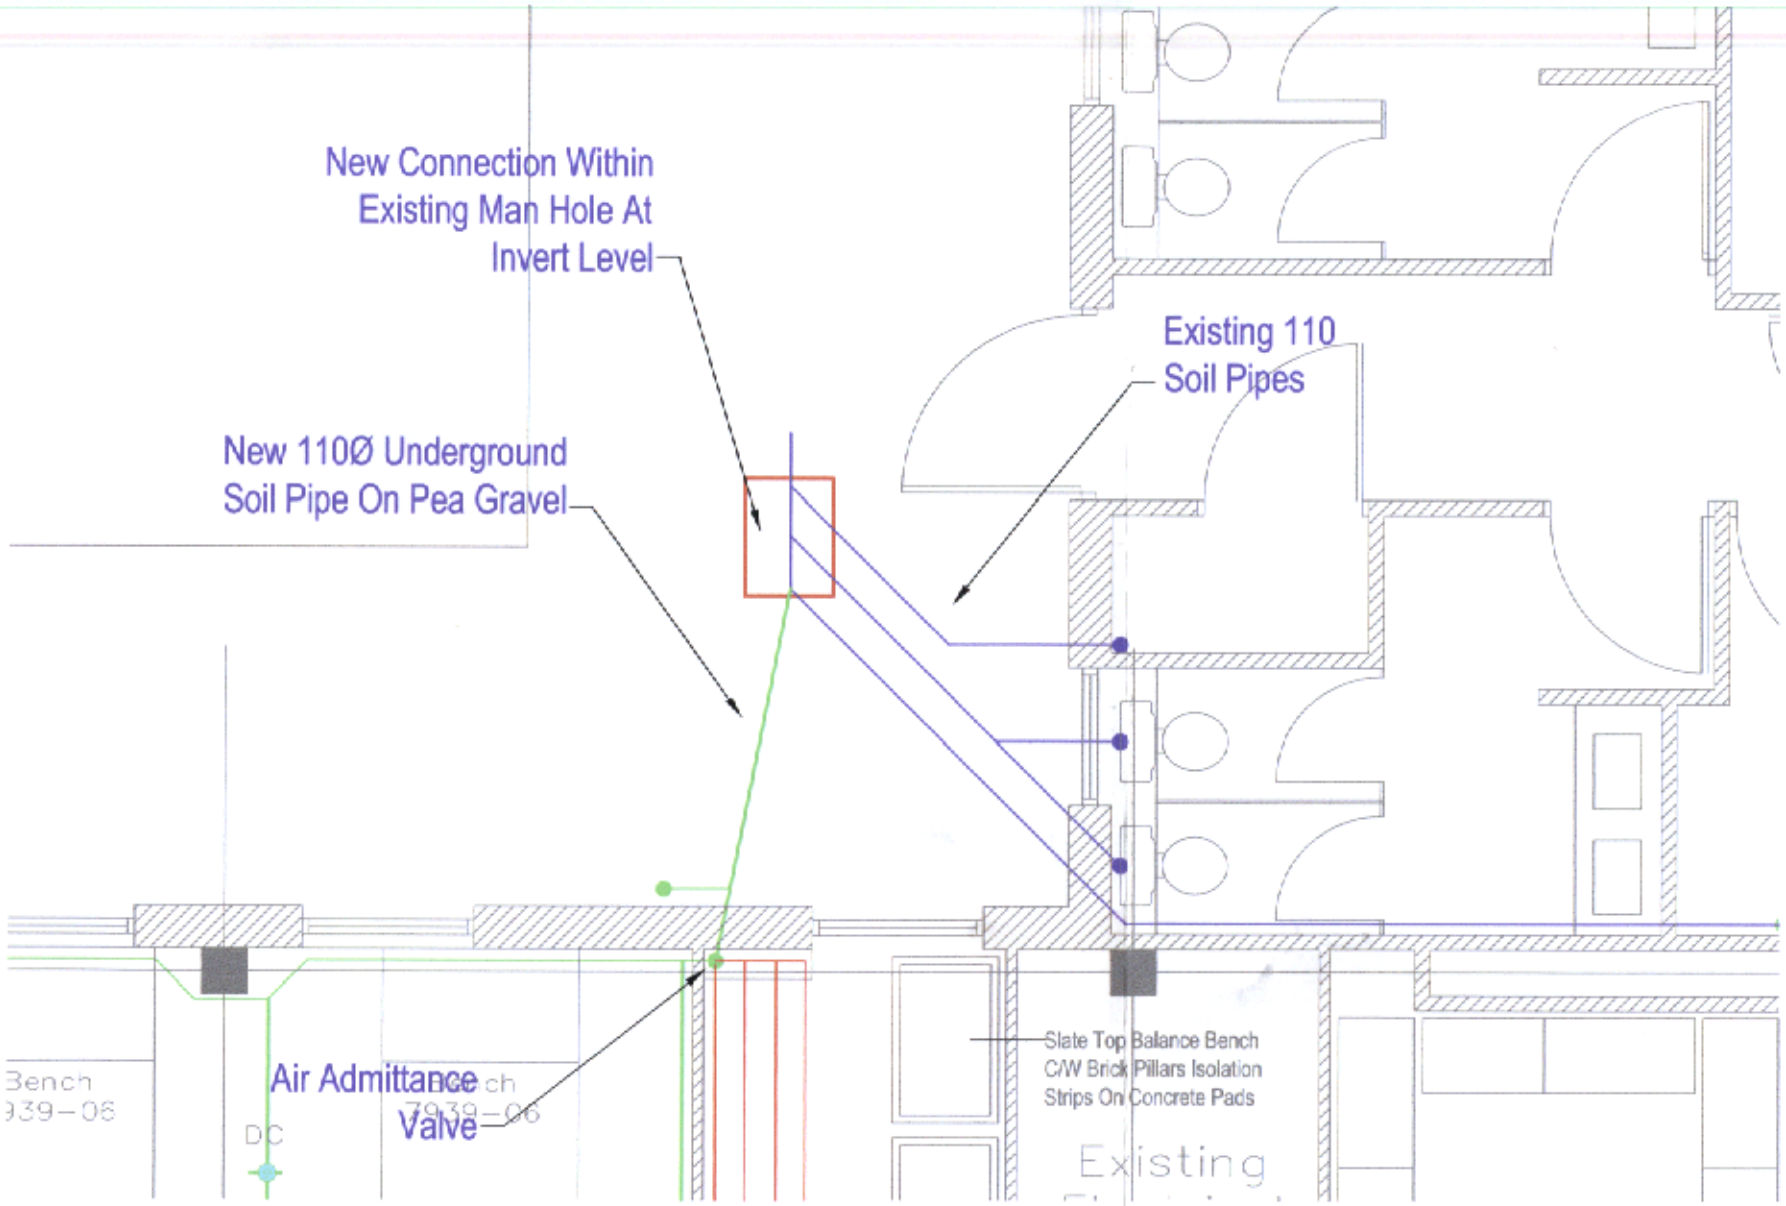


PLANNING

2 8 MAR 2008

REV	DESCRIPTION	DATE	DRN	CHD	APPD
A	First Issue	15/2/08	JT		

Atlas Environments Ltd.
Atlas House
1 Bellfield Avenue
Cheadle Hulme
Cheshire
SK8 7AG
Tel: 0161 2219 655
Fax: 0161 2219 656
Website: www.atlasenv.com

STATUS: Planning

CLIENT: ICON Development Solutions

CONTRACT: One Parkway
Manchester

TITLE: Fowl Drainage
Connection G A

DATE	15 March 2008	SCALE 1:50	
DRAWN	J Tillotson	DRG No. 07-7939-SP05	REV A
CHECKED			

THIS DRAWING IS CONFIDENTIAL & IS THE PROPERTY OF ATLAS ENVIRONMENTS LIMITED.
IT MUST NOT BE DISCLOSED TO A THIRD PARTY, COPIED OR LENT WITHOUT THEIR WRITTEN CONSENT.

CAD

A3