


Do not scale from drawing
Dimensions are to be
checked on site
If in doubt please ask

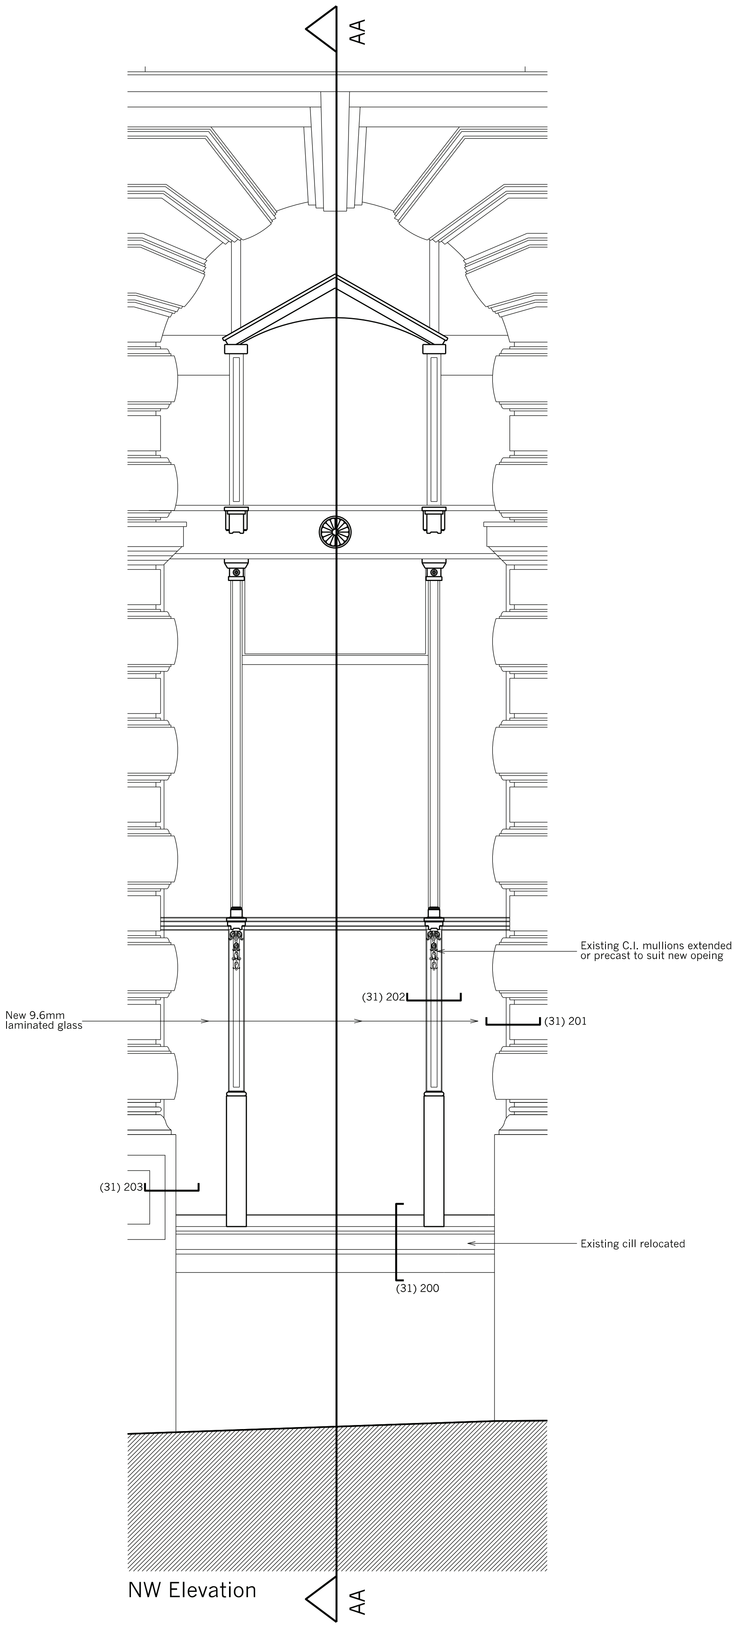


NW Elevation

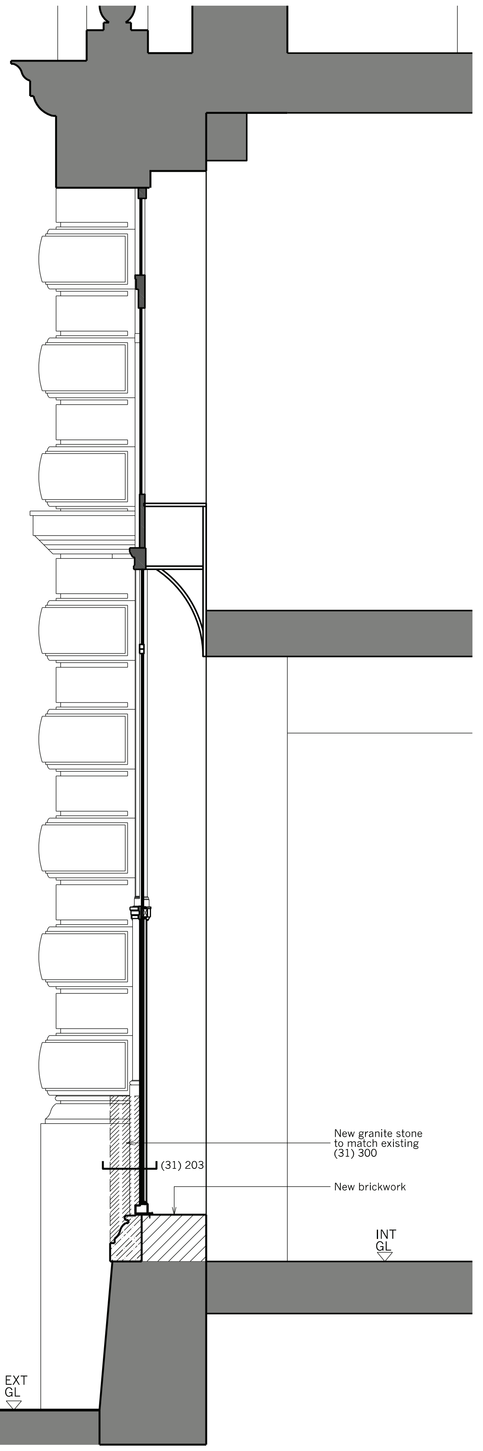

Section AA

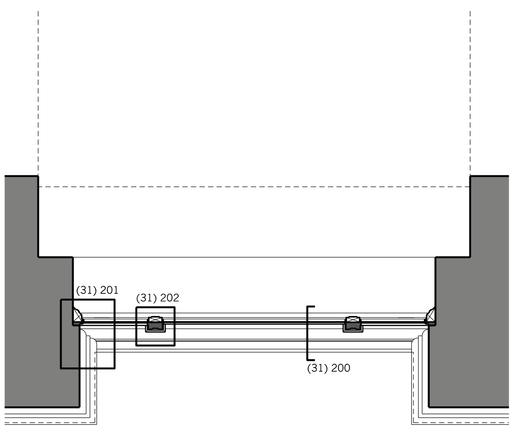

Plan

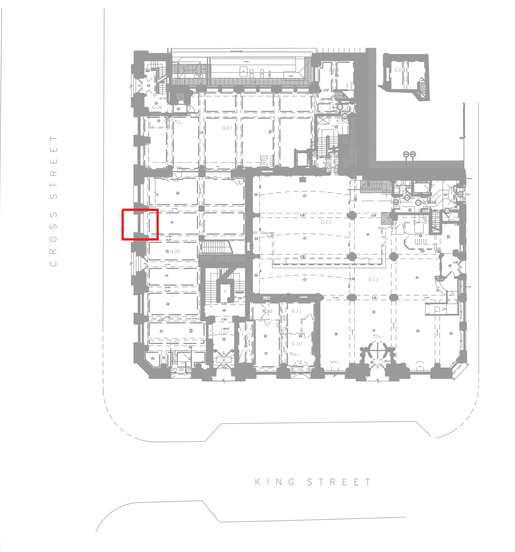

Key Plan: NTS

53 King Street LLP
53 King Street, Manchester

North West
Proposed Window Details
WG04

Drwg. No: **7361 (31) 012** Rev: _
Date : 29/05/12 Scale: 1:20 @A1 Checked by : LW

PLANNING

buttress fuller alsop williams · architects
31-33 Princess Street, Manchester, M2 4BF · telephone + 44 (0)161 236 3303
fax + 44(0)161 236 3603 · web site:www.bfaw.co.uk · email:contact@bfaw.co.uk
Buttress Fuller Alsop Williams Ltd is Registered in England and Wales: 5363573