PROPOSED ALTERATIONS AT 87 BRIDGE STREET, MANCHESTER.
TO FORM PROFESSIONAL BEAUTY TREATMENT STUDIO

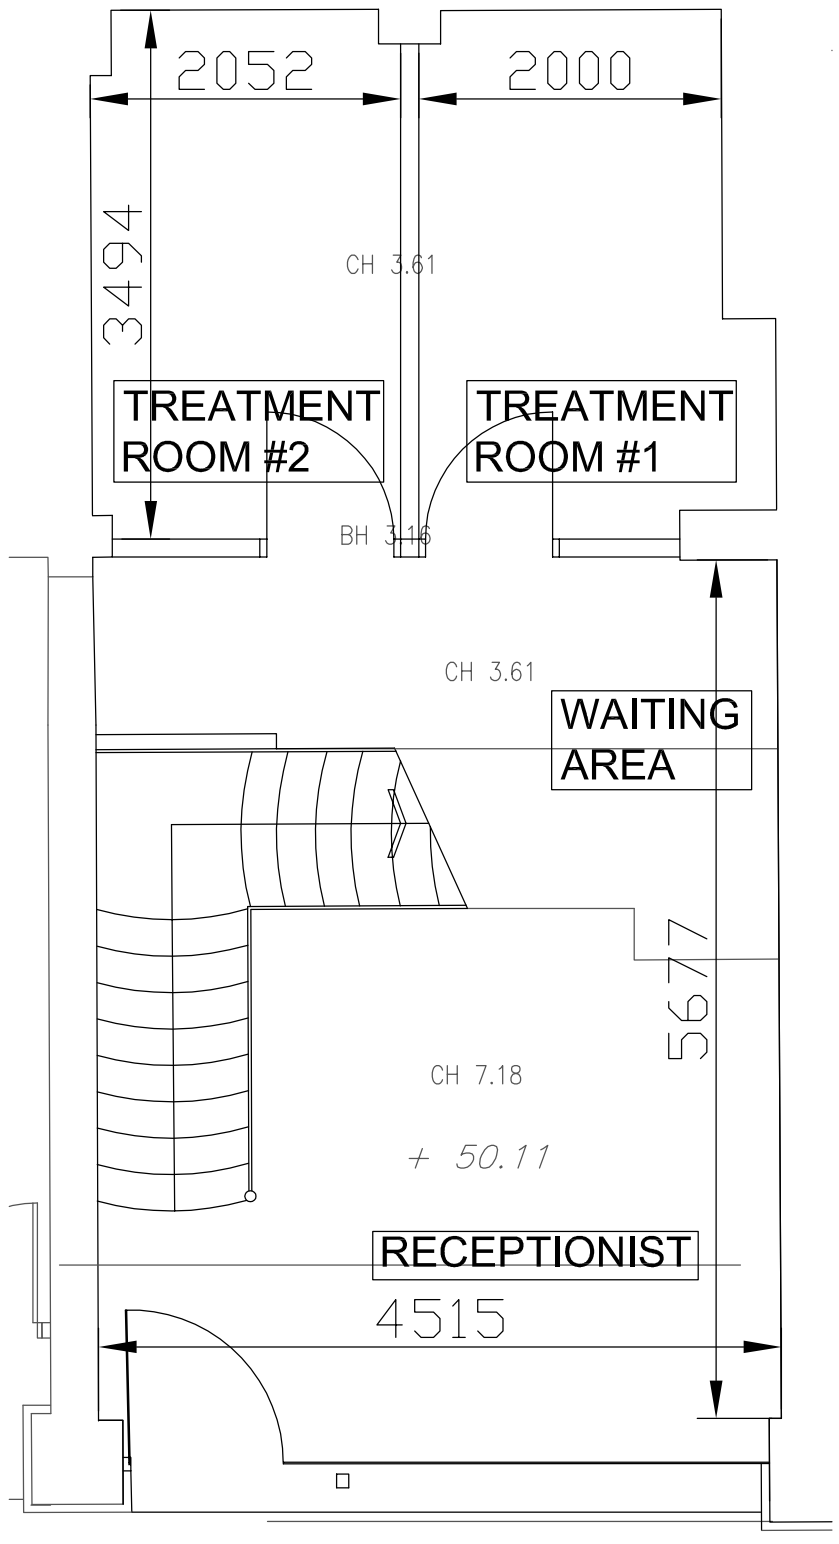

GROUND FLOOR PLAN

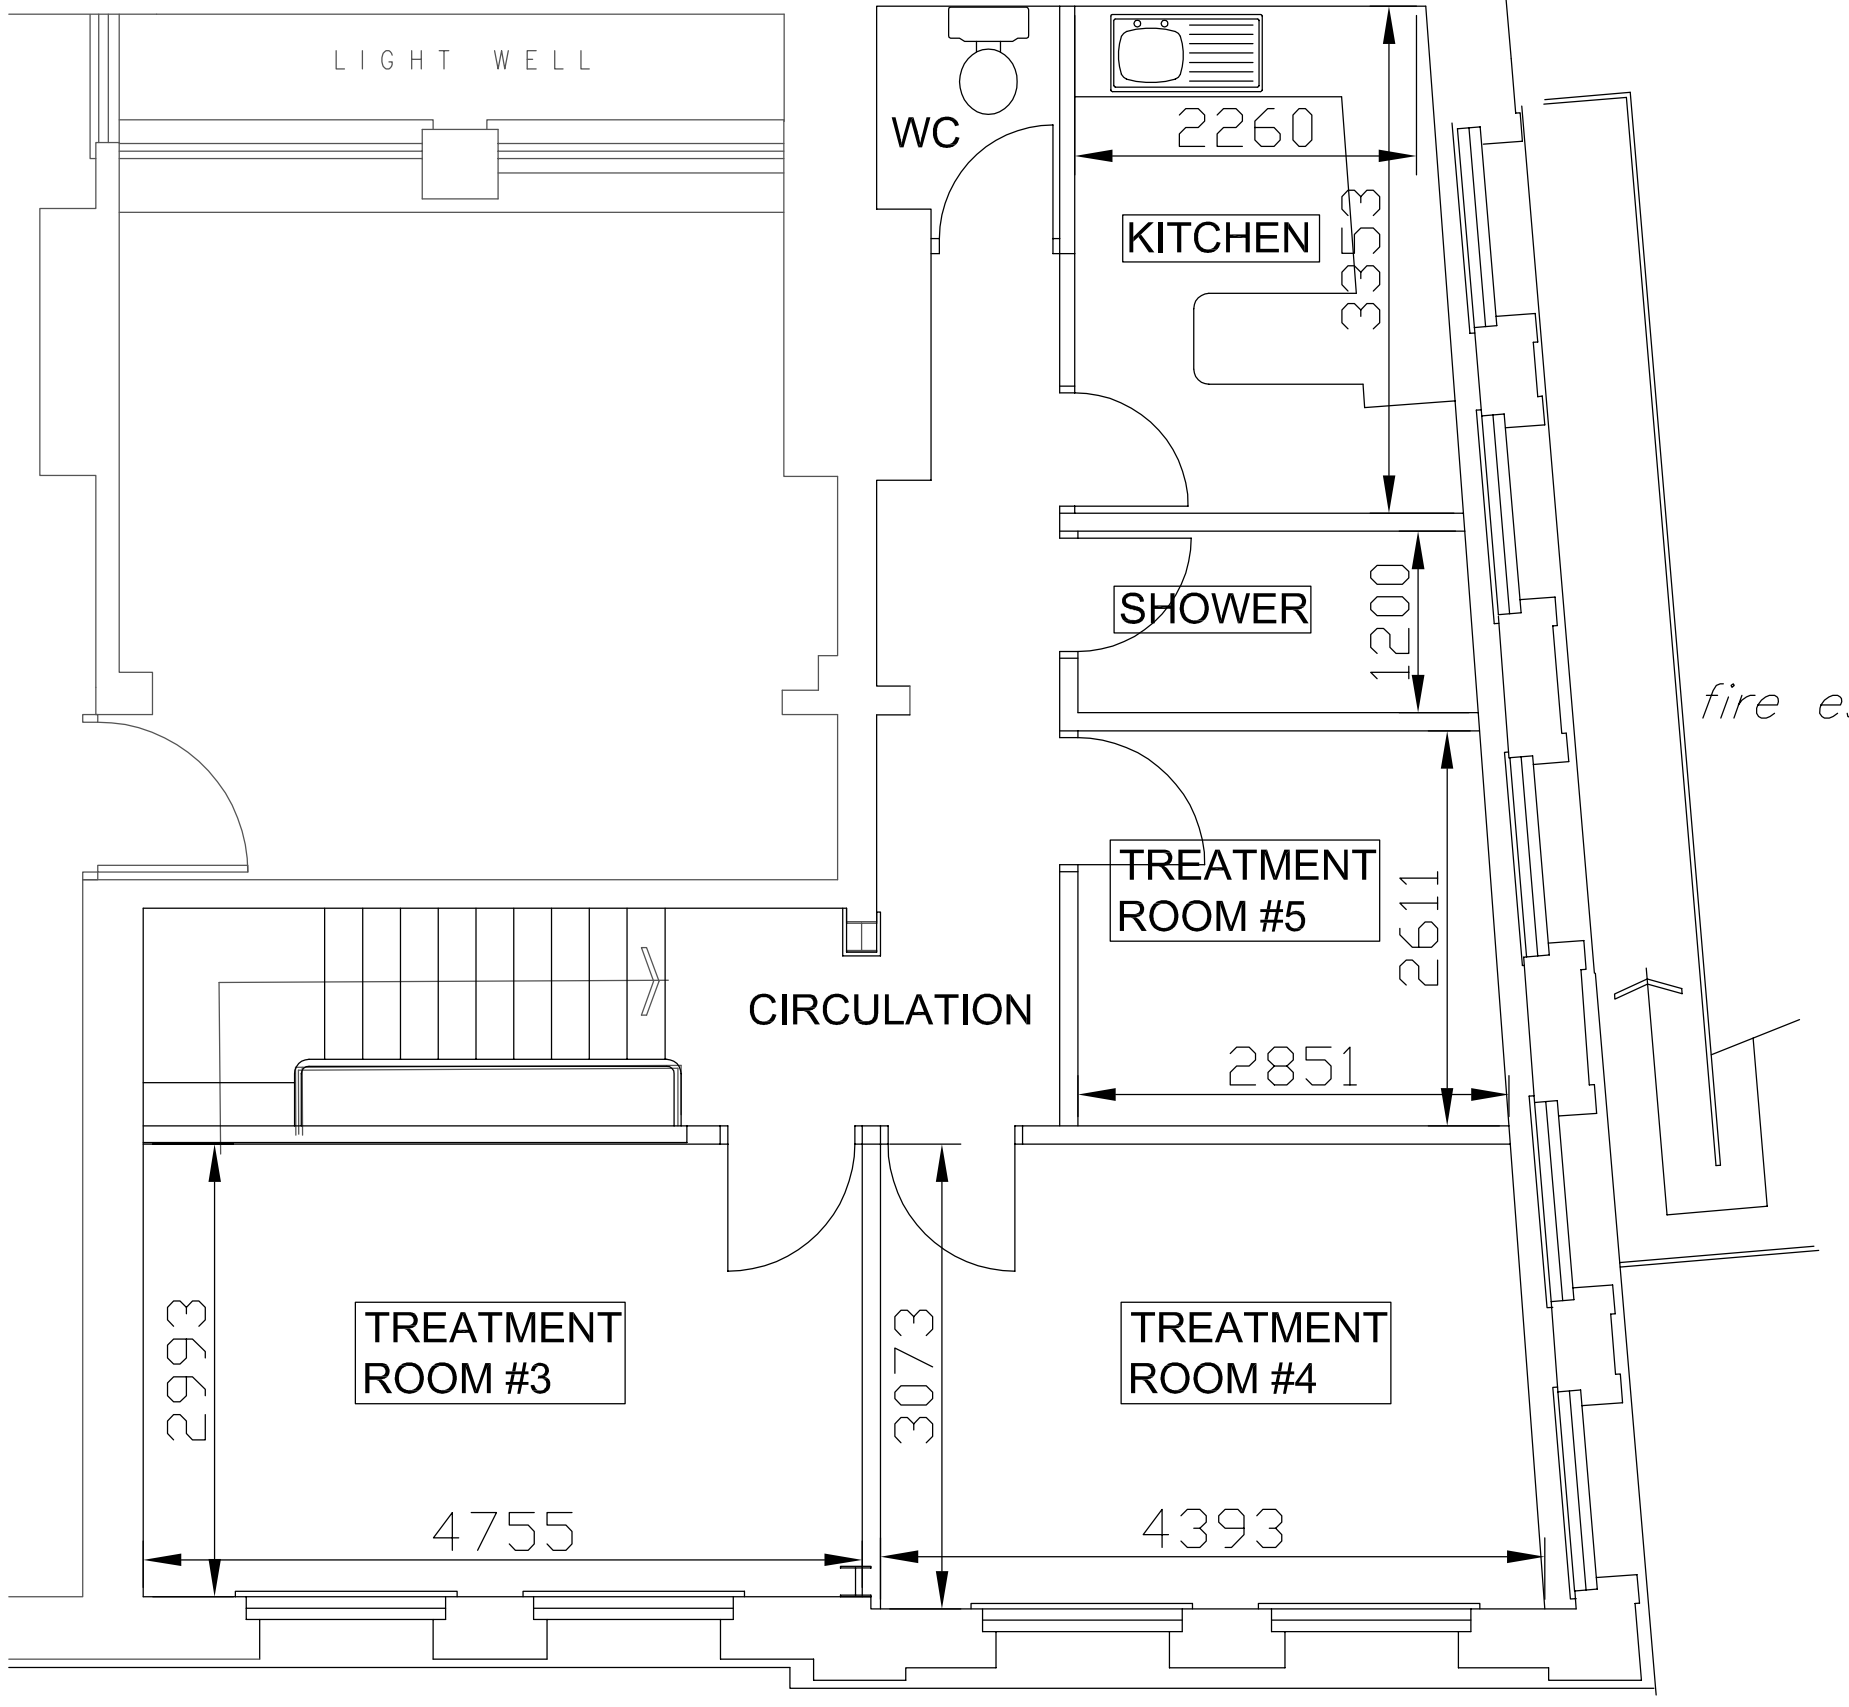

FIRST FLOOR PLAN

scale 1 : 50
Date: Oct 2012
dwg No H333-001

A J Cocker Associates
Chartered Building Surveyors
New Century House
176 Drake Street, Rochdale. OL16 1UP
tel: 01706 764880